08SV004

PLAT OF

LOT 8 OF BLOCK 4, CLARKSON SUBDIVISION,

VACATION OF A PORTION OF SPRING CANYON TRAIL, VACATION OF A PORTION OF CLARKSON ROAD, AND DEDICATED RIGHT-OF-WAY OF CLARKSON ROAD.

(formerly a portion of the N½ of the SE¼, a portion of the S½ of the NE½, a portion of Spring Canyon Trail Right-of-Way, and a potion of Clarkson Road Right-of-Way.)

LOCATED IN THE N½ OF THE SE½, AND IN THE S½ OF THE NE¼
SECTION 31, T1N, R7E, BHM
PENNINGTON COUNTY, SOUTH DAKOTA

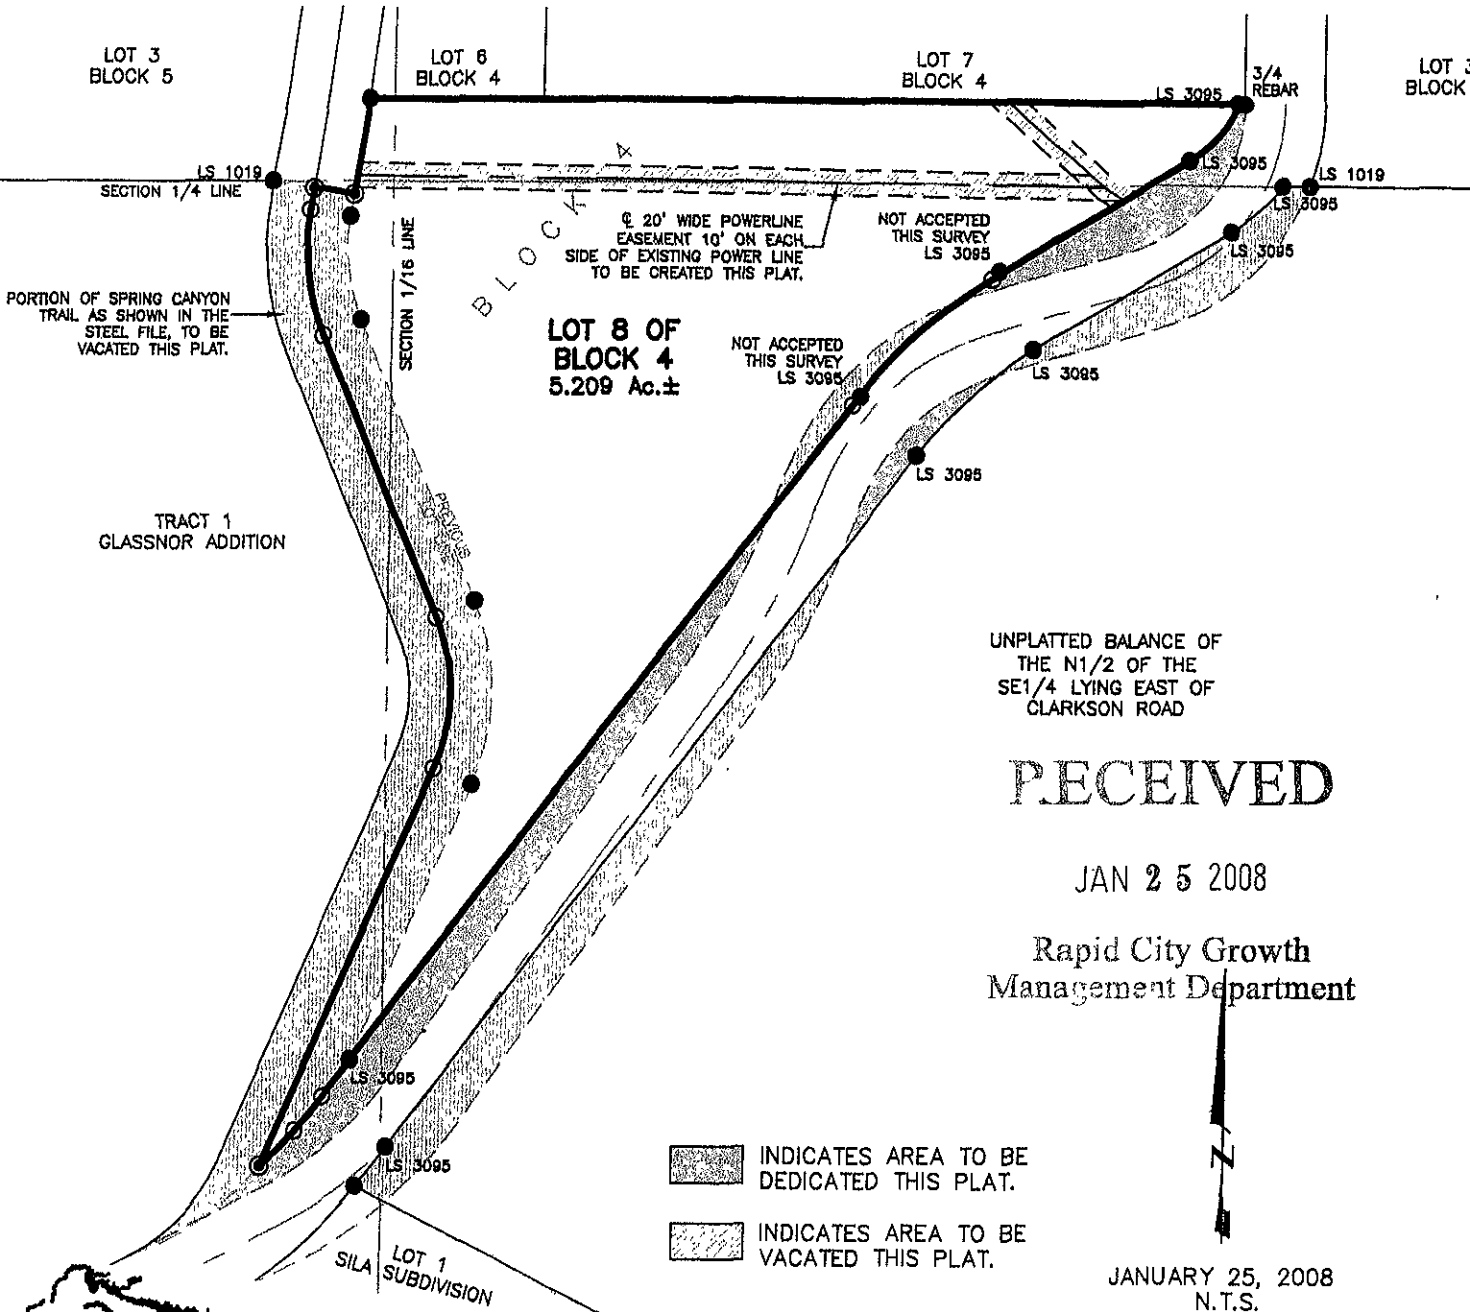

RECEIVED
JAN 25 2008
Rapid City Growth
Management Department

JANUARY 25, 2008
N.T.S.

Renner & Associates, LLC.
616 Sixth St. * Rapid City, SD 57701 * 605/721-7310
FAX: 605/721-7313 * E-MAIL: Gary@RennerAssoc.com
* Spearfish 605/717-0016 *

CITY HALL 1903