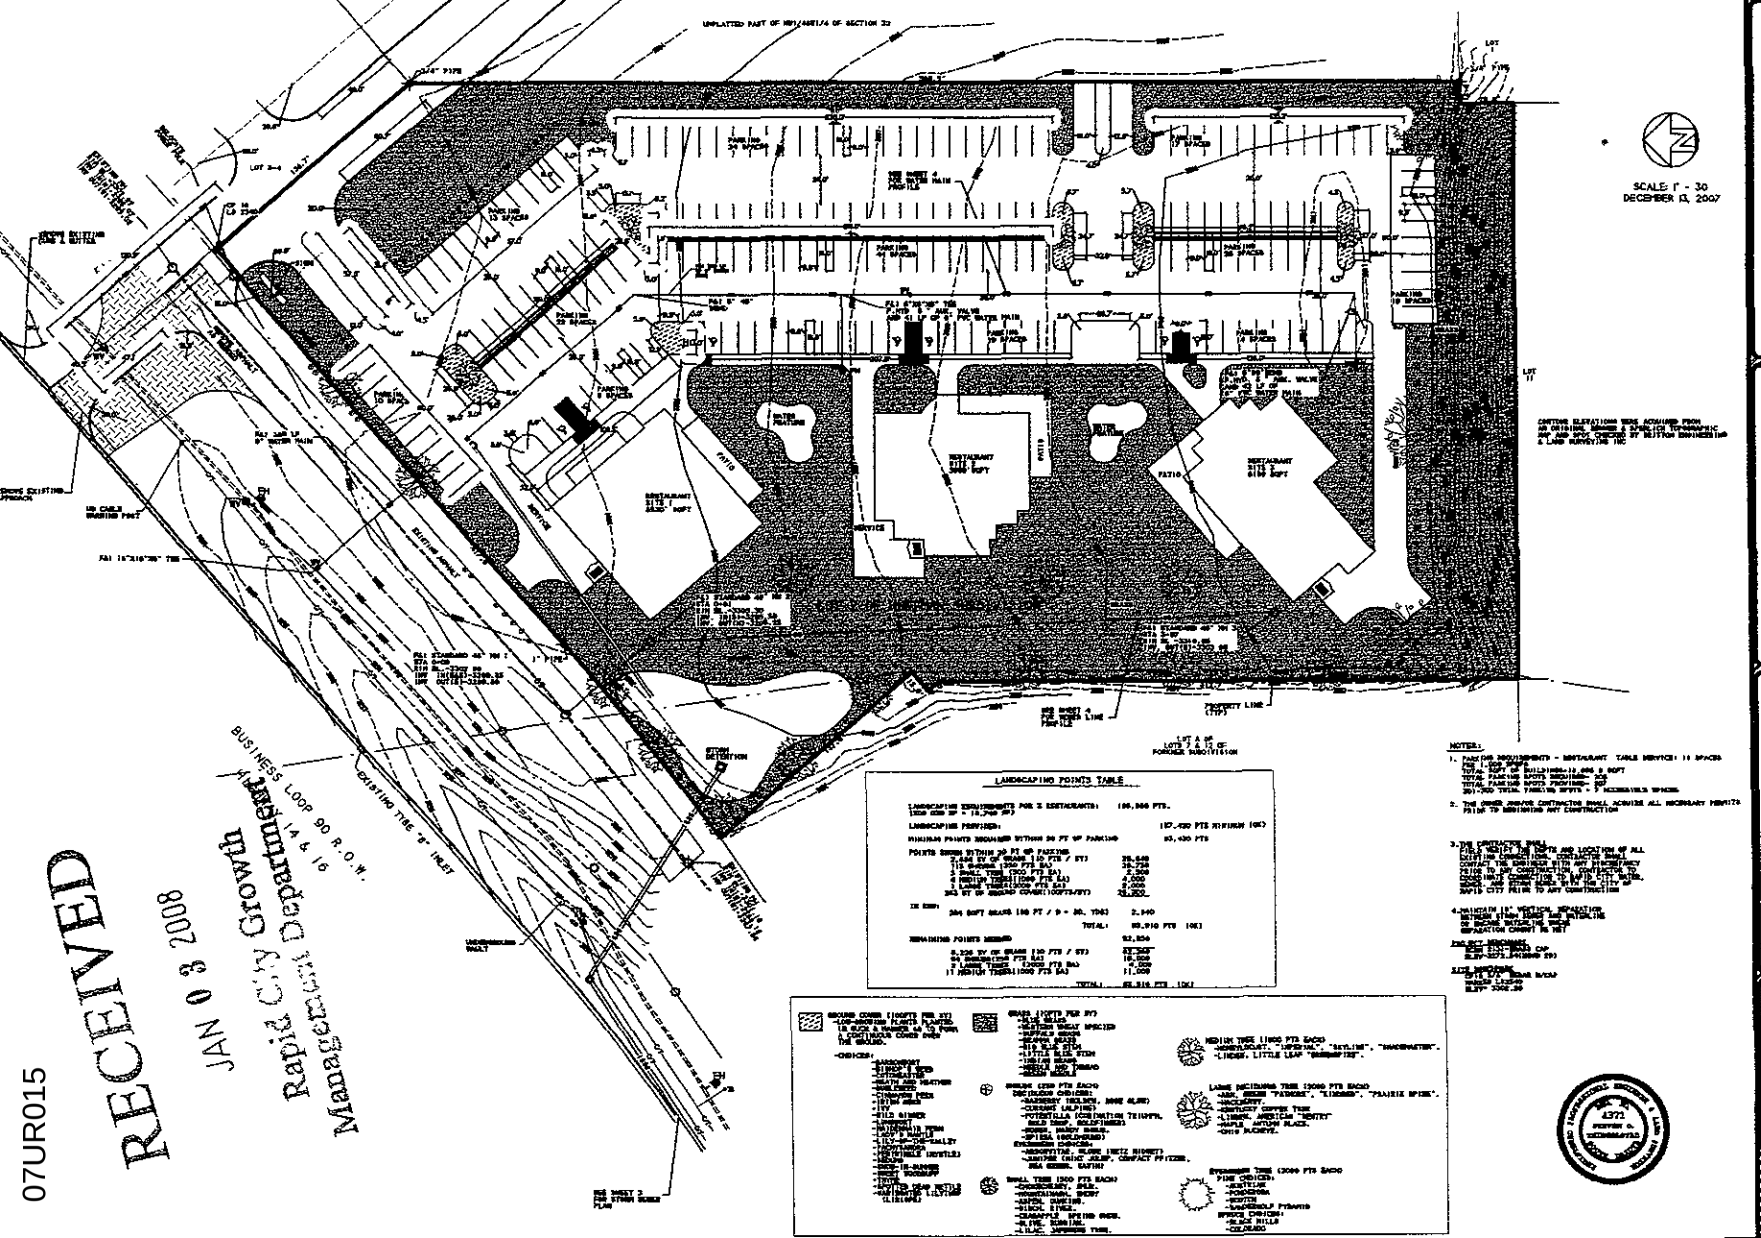
SCALE: 1" = 30
DECEMBER 13, 2007
BRITTON ENGINEERING & LAND SURVEYING, INC
8035 BLACK HAWK ROAD - SUITE #5
BLACK HAWK, SD 57718
PH (605) 716-7988
LOT 2 OF HUFFMAN SUBDIVISION
IN THE N1/2 SW1/4 OF SECTION 32
T2N, R9E, BHM, RAPID CITY
PENNINGTON COUNTY, SOUTH DAKOTA
SITE PLAN
CENTURY DEVELOPMENT
LANDSCAPING POINTS TABLE
NOTES:
BUSINESS LOOP 90 R.O.W.
EXISTING TIE 9" INLET
RESTAURANT
PATIO
SERVICE
PROPERTY LINE (TYP)
LOT A OF LOTS 2 & 13 OF FORGUE SUBDIVISION
UNPLATTED PART OF N1/2SW1/4 OF SECTION 32
RECEIVED
JAN 03 2008
Rapid City Growth Management Department
07UR015
2
5