08PD005

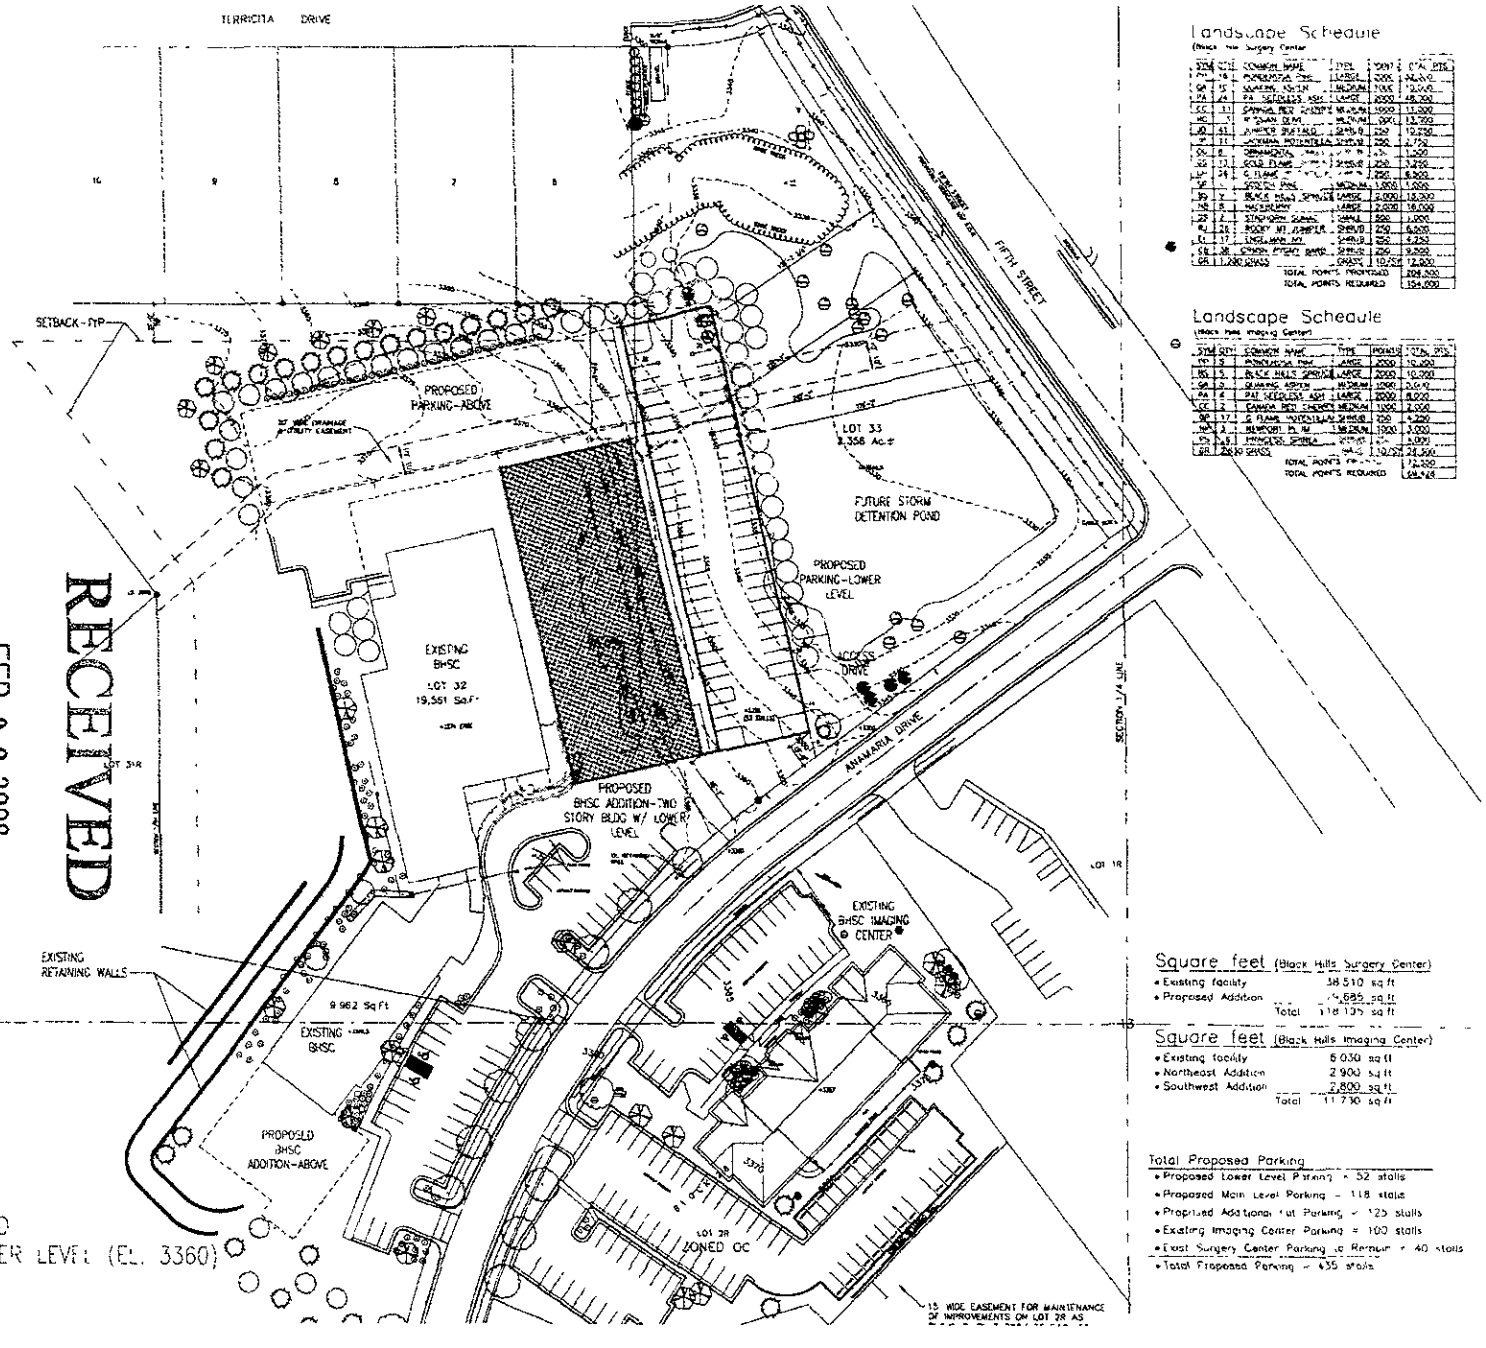

BHSC PROPOSED
Site PLAN-LOWER LEVEL (EL. 3360)

RECEIVED
FEB 08 2008
Rapid City Growth
Management Department

Landscape Schedule

(Black Hills Surgery Center)

SYM	QTY	COMMON NAME	TYPE	POINTS	TOTAL PTS
PT	16	PONDEROSA PINE	LARGE	2000	34,000
QA	15	QUAKING ASPEN	MEDIUM	1000	15,000
PA	24	P.A. SCIOUXII ASH	LARGE	2000	48,000
CC	11	CANADA RED CHERRY	MEDIUM	1000	11,000
BC	5	W. CHAIN DEAD	MEDIUM	1000	13,000
JO	61	JUNIPER SPP. M.G.	SMALL	250	15,250
M	11	JAPANESE MOUNTAIN	SMALL	250	2,750
DC	8	CRANBERRY	SMALL	25	1,200
GS	12	GOLD FLAME	SMALL	250	3,000
GF	24	G. FLAME	SMALL	250	6,000
SP	1	SPRUCE SPP.	MEDIUM	1,000	1,000
BH	7	BLACK HILLS SPRUCE	LARGE	2,000	14,000
NS	8	NORWAY	LARGE	2,000	16,000
SP	2	SPRUCE SPP.	SMALL	250	1,000
RJ	26	ROCKY MT. JUNIPER	SMALL	250	6,500
PI	17	PINE SPP.	SMALL	250	4,250
SS	38	SPIREA VANHOUTTEI	SMALL	250	9,500
GR	1,280	GRASS	GRASS	10/SF	12,800
		TOTAL POINTS PROVIDED			204,200
		TOTAL POINTS REQUIRED			154,000

Landscape Schedule

(Black Hills Imaging Center)

SYM	QTY	COMMON NAME	TYPE	POINTS	TOTAL PTS
PT	5	PONDEROSA PINE	LARGE	2000	10,000
BH	5	BLACK HILLS SPRUCE	LARGE	2000	10,000
QA	3	QUAKING ASPEN	MEDIUM	1000	3,000
PA	4	PAT SCIOUXII ASH	LARGE	2000	8,000
CC	2	CANADA RED CHERRY	MEDIUM	1000	2,000
GF	17	G. FLAME HYDRANGEA	SMALL	250	4,250
NS	2	NEWPORT PL. NS	MEDIUM	1000	2,000
PI	19	PINE SPP.	SMALL	250	4,750
GR	2830	GRASS	GRASS	10/SF	28,300
		TOTAL POINTS PROVIDED			74,300
		TOTAL POINTS REQUIRED			64,750

Square feet (Black Hills Surgery Center)

• Existing facility	38,510 sq ft
• Proposed Addition	4,685 sq ft
Total	118,135 sq ft

Square feet (Black Hills Imaging Center)

• Existing facility	6,030 sq ft
• Northeast Addition	2,900 sq ft
• Southwest Addition	2,800 sq ft
Total	11,730 sq ft

Total Proposed Parking

- Proposed Lower Level Parking = 52 stalls
- Proposed Main Level Parking = 118 stalls
- Proposed Additional Lot Parking = 125 stalls
- Existing Imaging Center Parking = 100 stalls
- Exist Surgery Center Parking to Remain = 40 stalls
- Total Proposed Parking = 435 stalls

15' WIDE EASEMENT FOR MAINTENANCE OF IMPROVEMENTS ON LOT 2R AS

PERKINS +WILL

Black Hills Surgery Center

PROPOSED SITE PLAN-LOWER LEVEL

A-050

08PD005

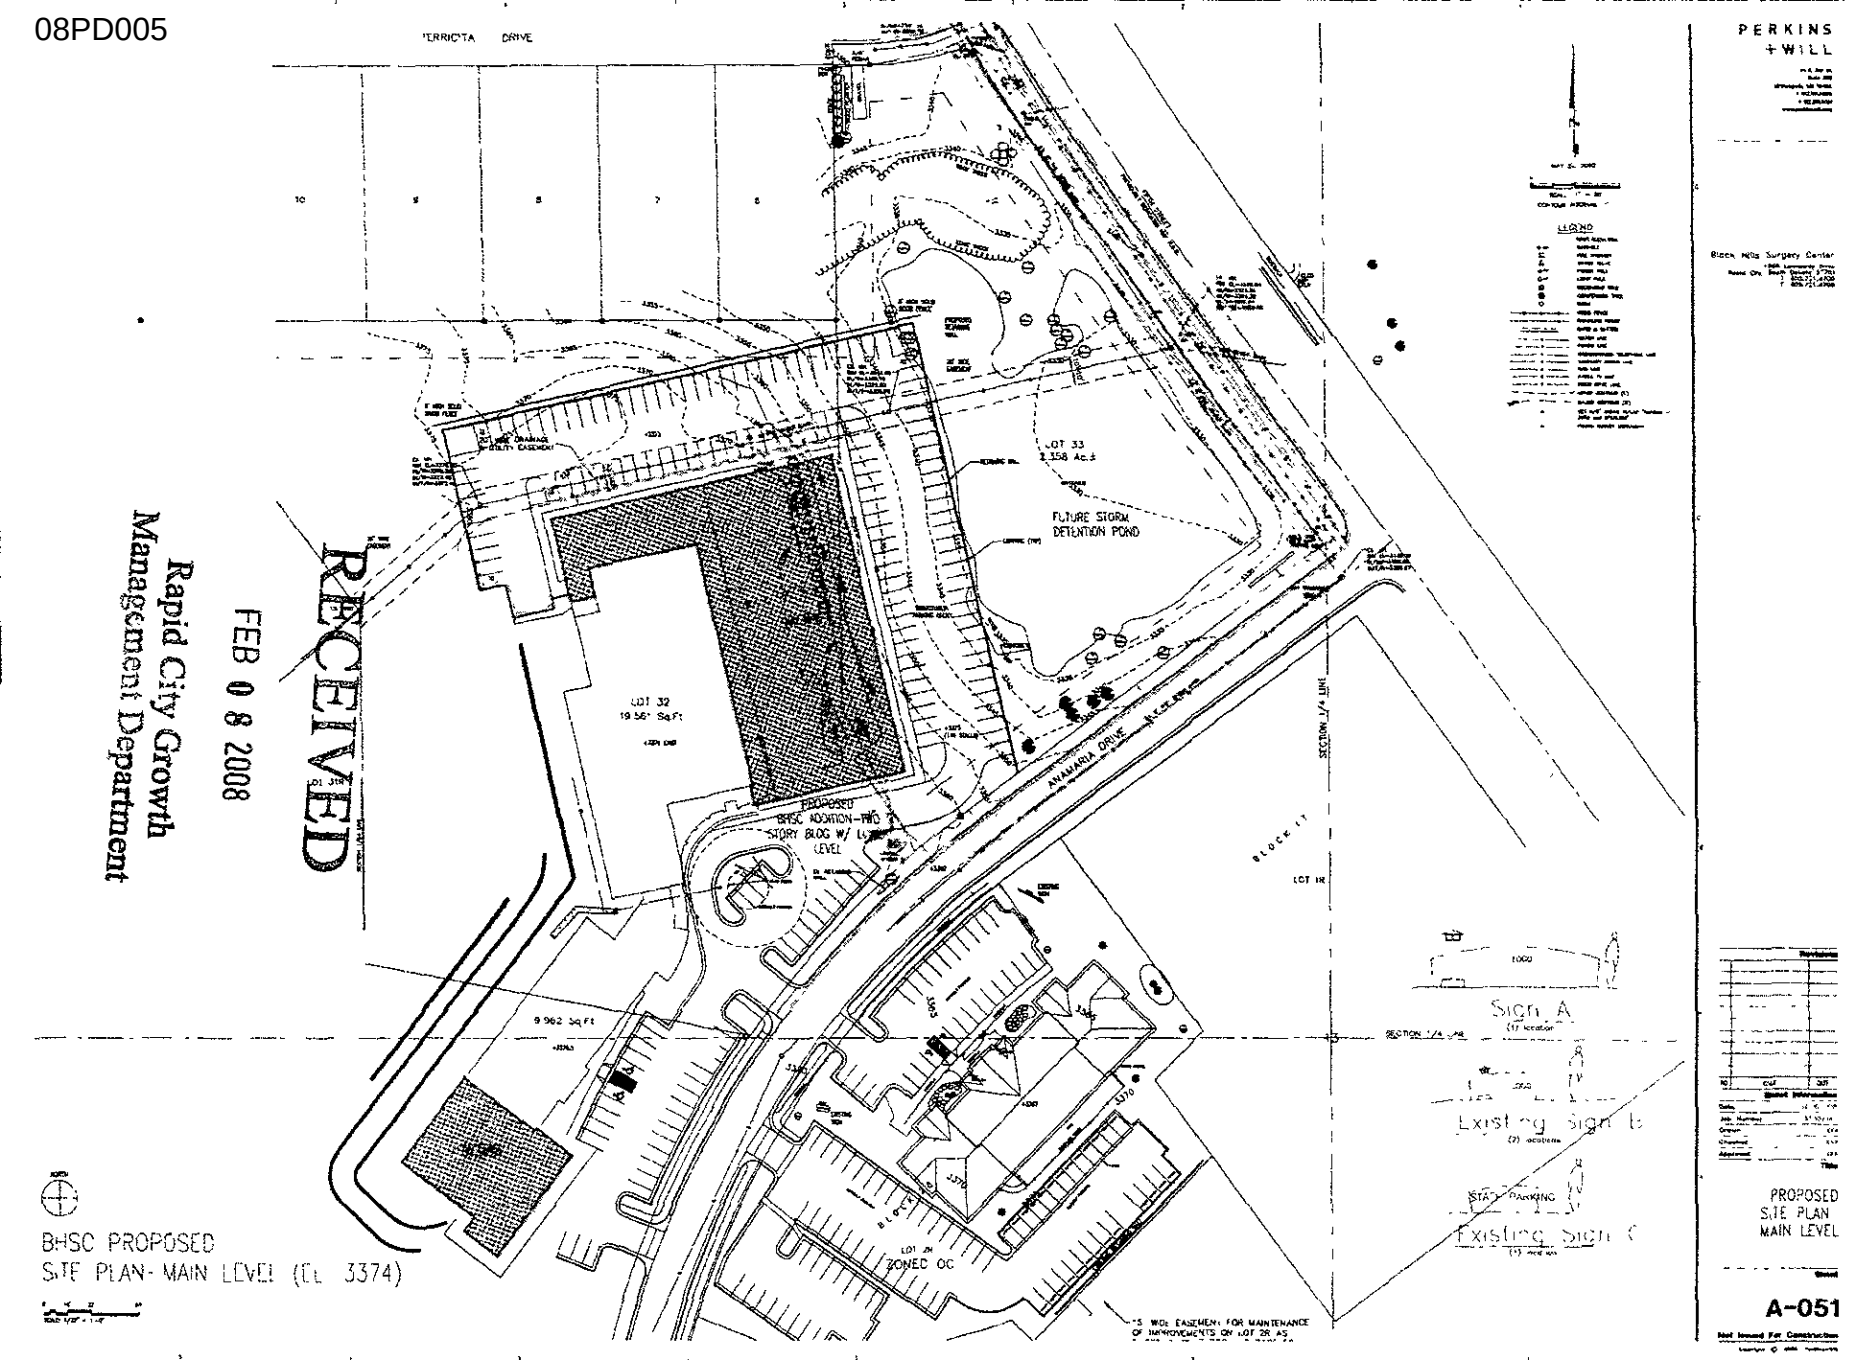

RECEIVED
FEB 08 2008
Rapid City Growth
Management Department

PERKINS
+WILL

Black Hills Surgery Center

PROPOSED
SITE PLAN
MAIN LEVEL

A-051

Not Issued For Construction

08PD005

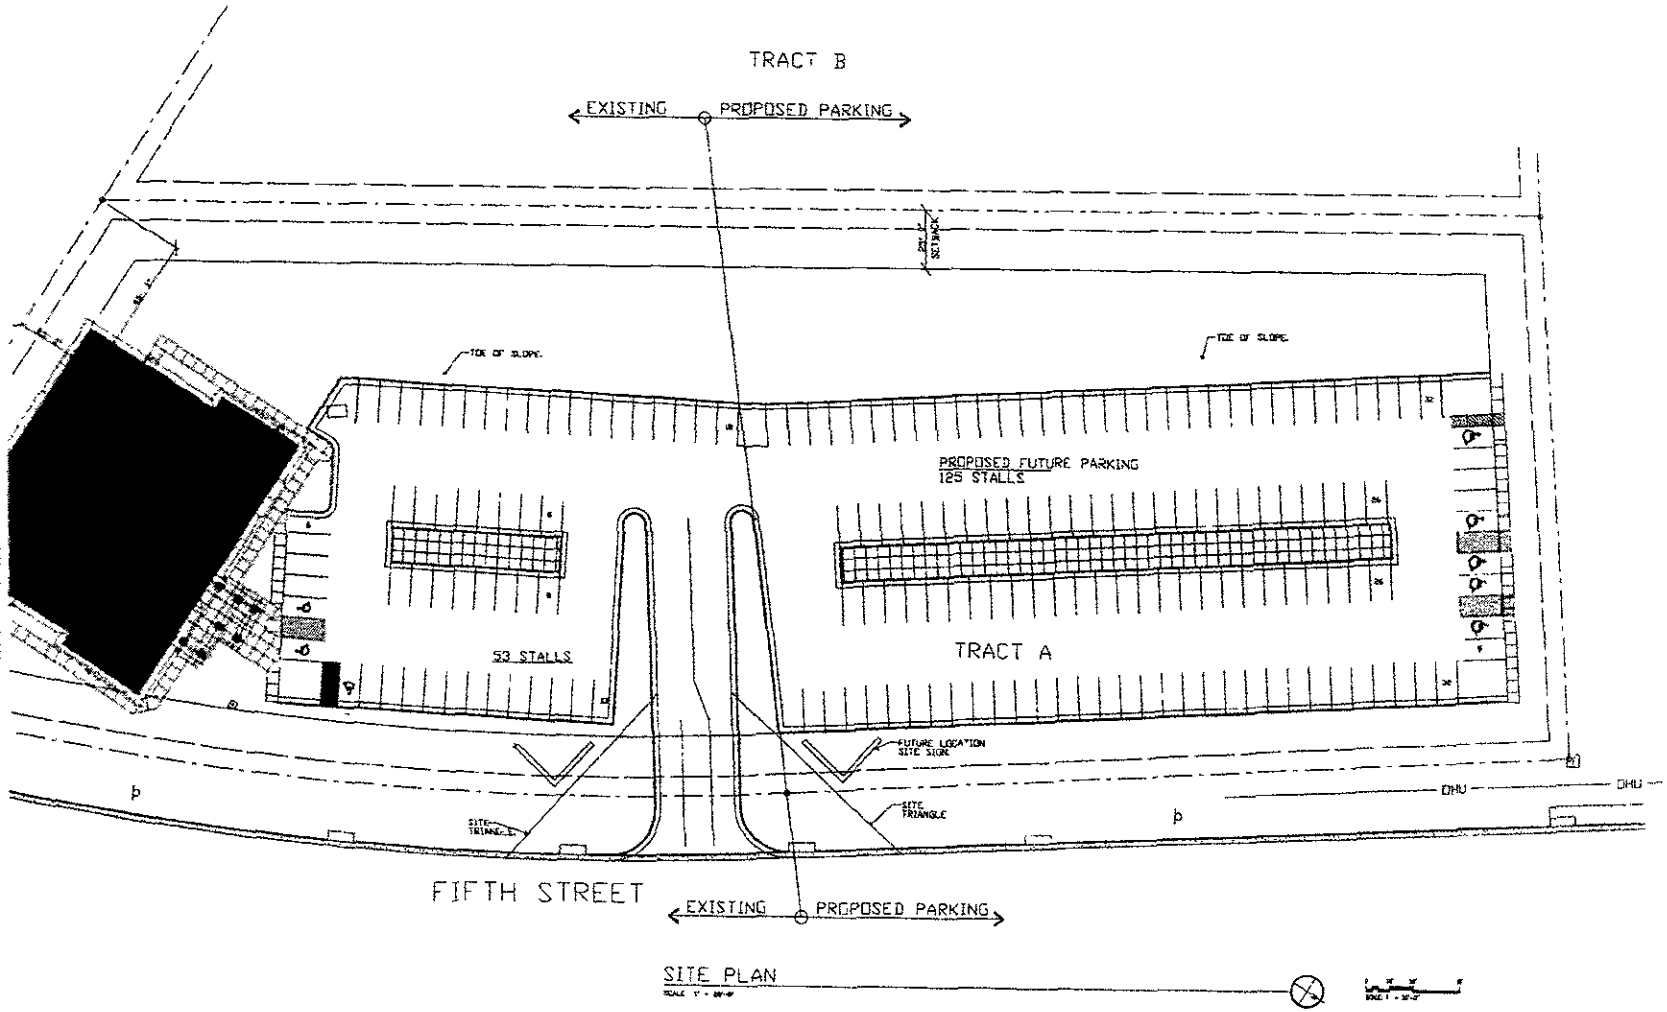

SITE PLAN

PERKINS +WILL

Black Hills Surgery Center

PROPOSED SITE PLAN– ADDITIONAL PARKING LOT

A-052