08PD011

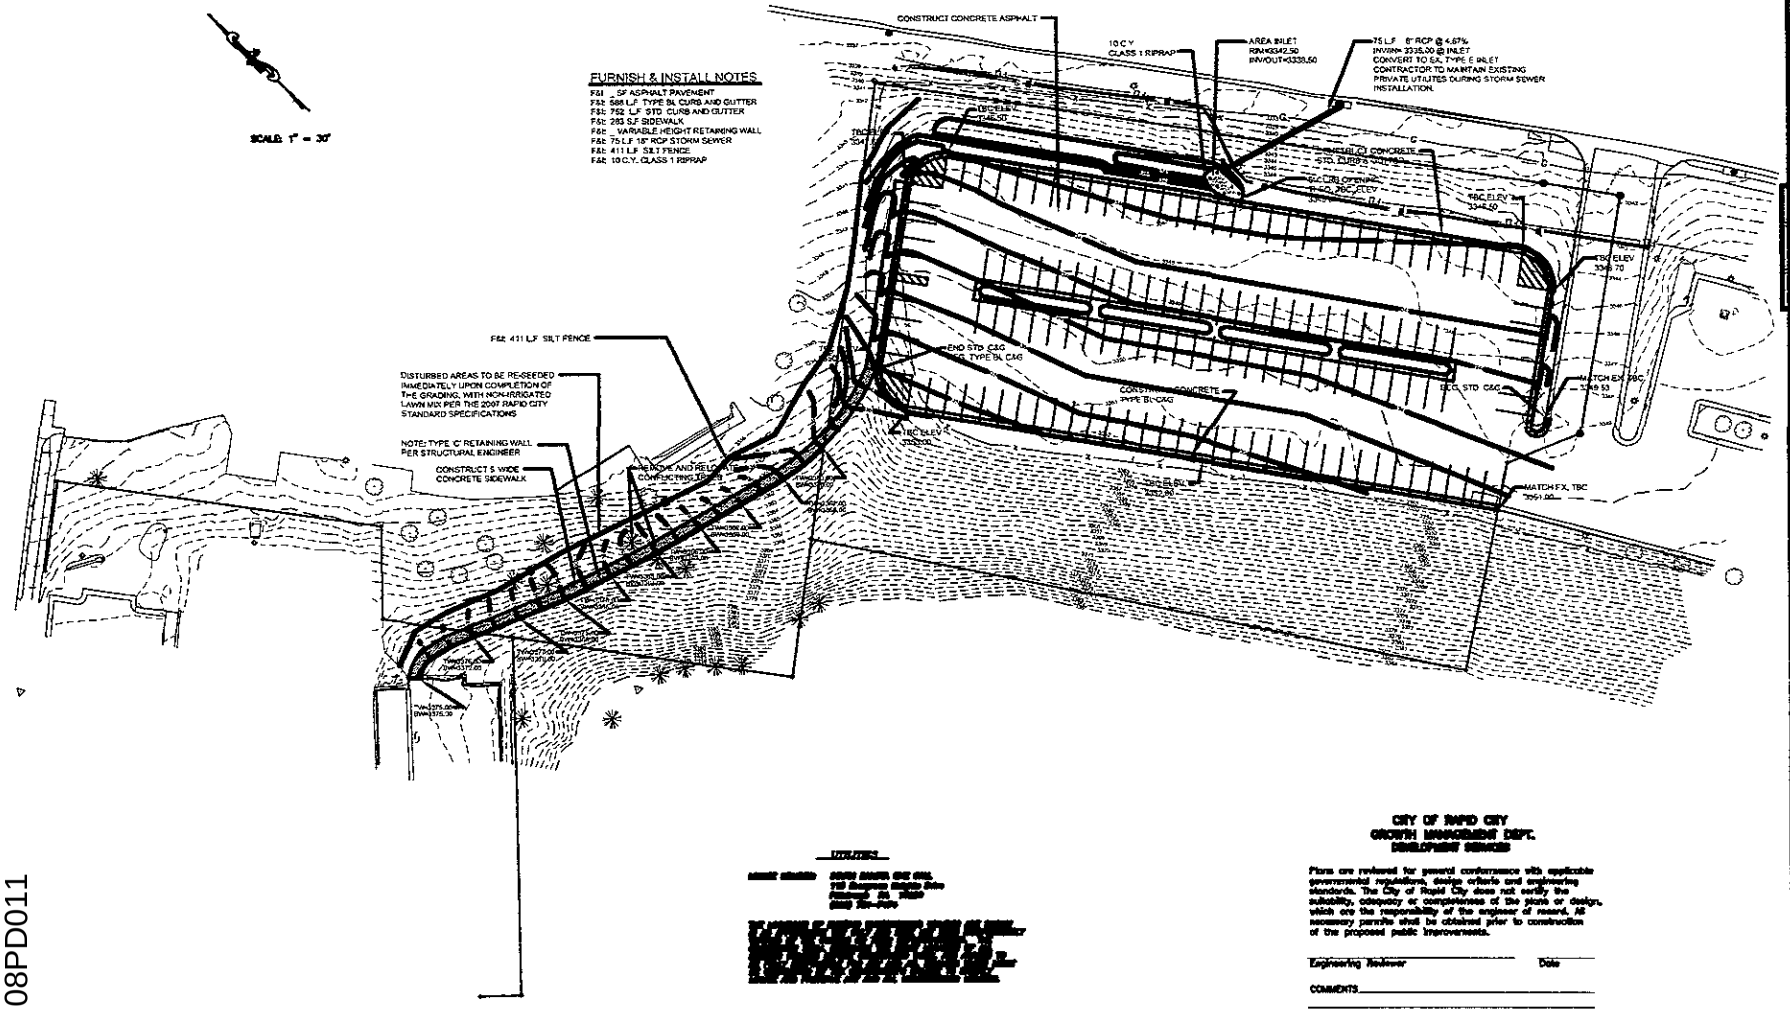

FURNISH & INSTALL NOTES

F&I: _ SF ASPHALT PAVEMENT
F&I: 588 L.F. TYPE BL CURB AND GUTTER
F&I: 752 L.F. STD. CURB AND GUTTER
F&I: 283 S.F. SIDEWALK
F&I: _ VARIABLE HEIGHT RETAINING WALL
F&I: 75 L.F. 18" RCP STORM SEWER
F&I: 411 L.F. SILT FENCE
F&I: 10 C.Y. CLASS 1 RIPRAP

UTILITIES

[illegible]

CITY OF RAPID CITY
GROWTH MANAGEMENT DEPT.
DEVELOPMENT SERVICES

Plans are reviewed for general conformance with applicable governmental regulations, design criteria and engineering standards. The City of Rapid City does not certify the suitability, adequacy or completeness of the plans or design, which are the responsibility of the engineer of record. All necessary permits shall be obtained prior to construction of the proposed public improvements.

Engineering Reviewer _____ Date _____

COMMENTS _____

SPERLICH Consulting Inc.

REVISIONS

DATE	REVISION

LEGAL DESCRIPTION

BLACK HILLS SURGERY CENTER
SOUTH PARKING LOT

PROJECT NUMBER 17[illegible]

SHEET 1 /