08PD012

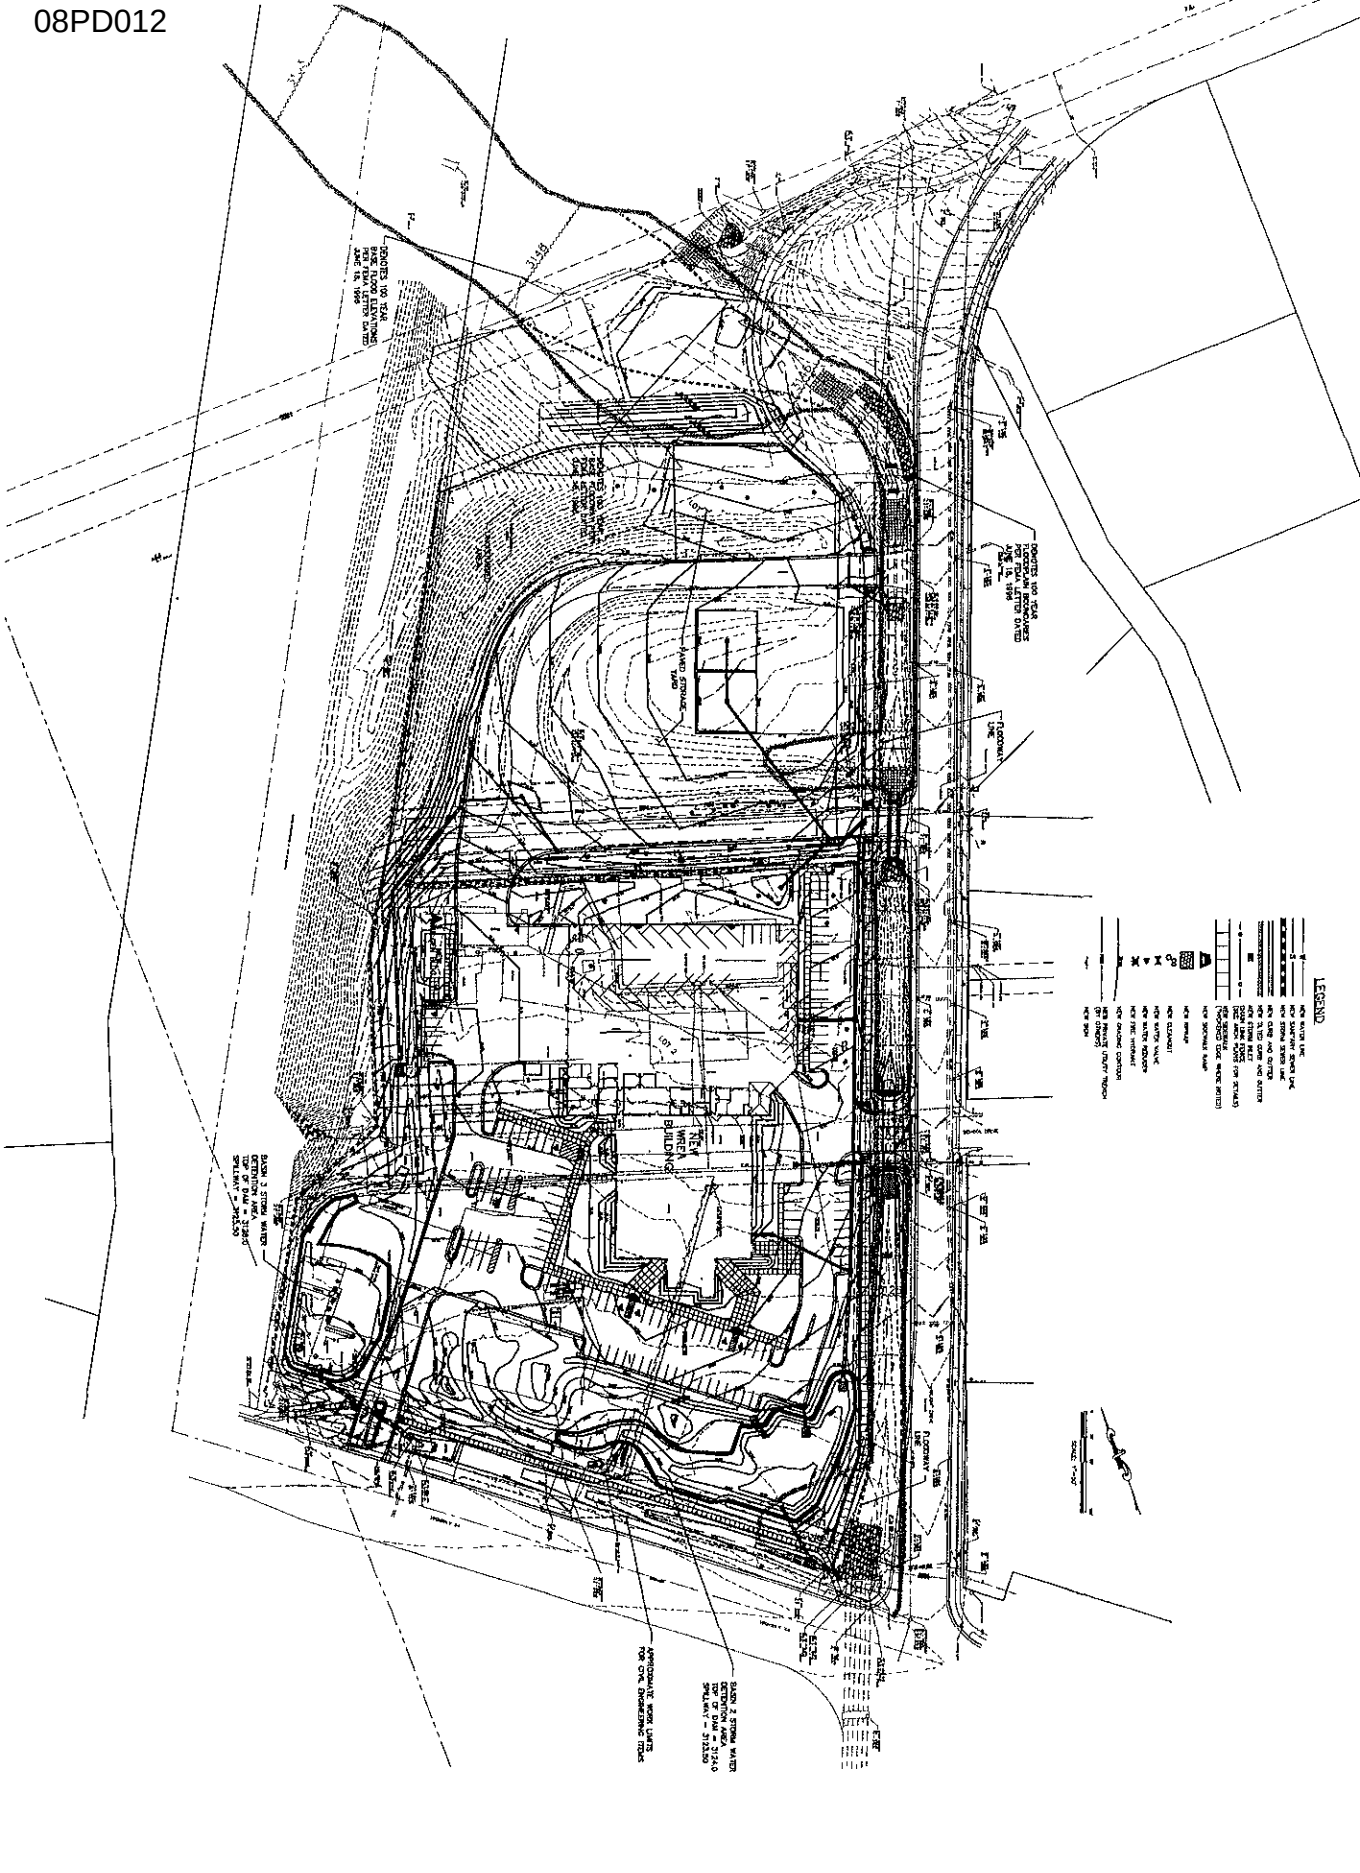

WEST RIVER ELECTRIC

RAPID CITY, SOUTH DAKOTA

OVERALL PLAN

C4 of C17

FMG, Inc.
3700 Sturgis Road
Rapid City, SD 57702-0317
(605) 342-4105 FAX (605) 342-4222
www.fmgengineering.com