08PD032

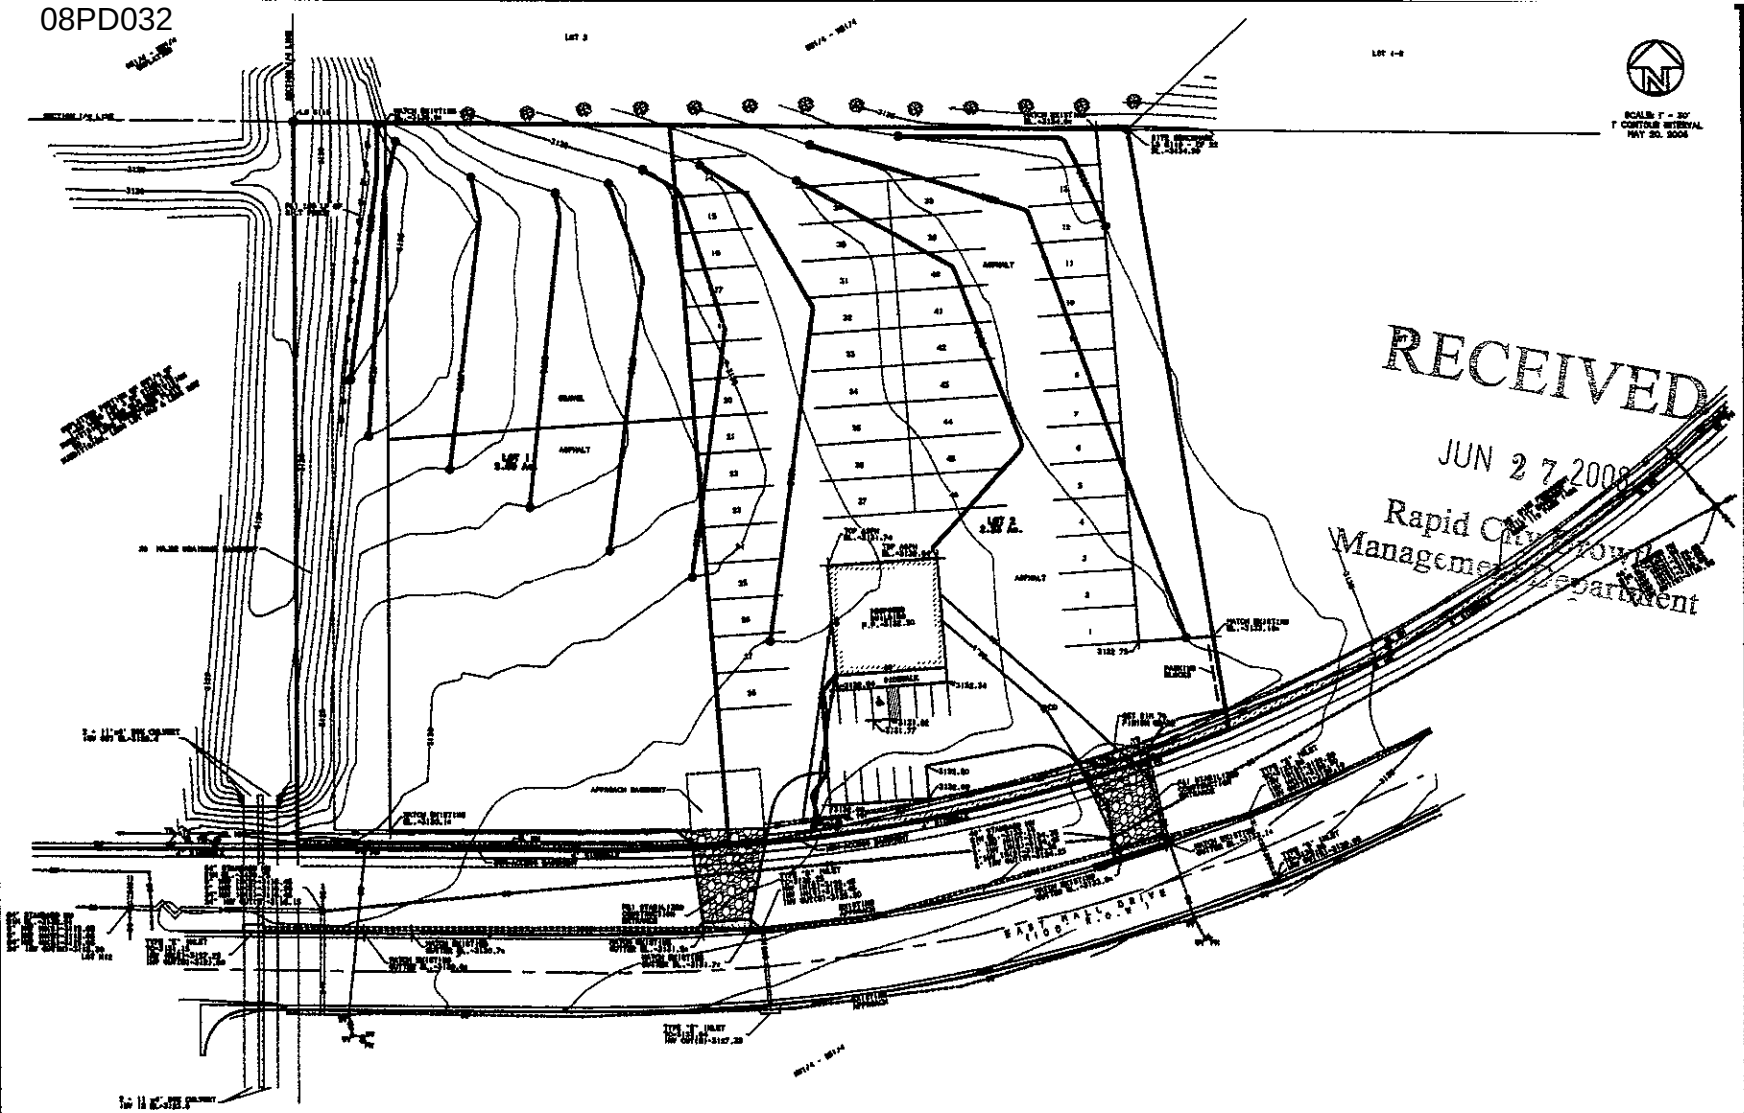

BRITTON ENGINEERING & LAND SURVEYING, INC
8035 BLACK HAWK ROAD, SUITE 5, PO BOX 649
BLACK HAWK, SD 57718
PH. (605) 716-7988

LOTS 1 & 2 OF MALL DRIVE SUBDIVISION
LOCATED IN THE NW1/4 OF THE SE1/4 OF
SEC 28, T2N, R6E, BHM, RAPID CITY
PENNINGTON COUNTY, SOUTH DAKOTA

DRAINAGE & GRADING PLAN
DAKOTA DISCOUNT
BILL BERTALOT

4
5