08UR017

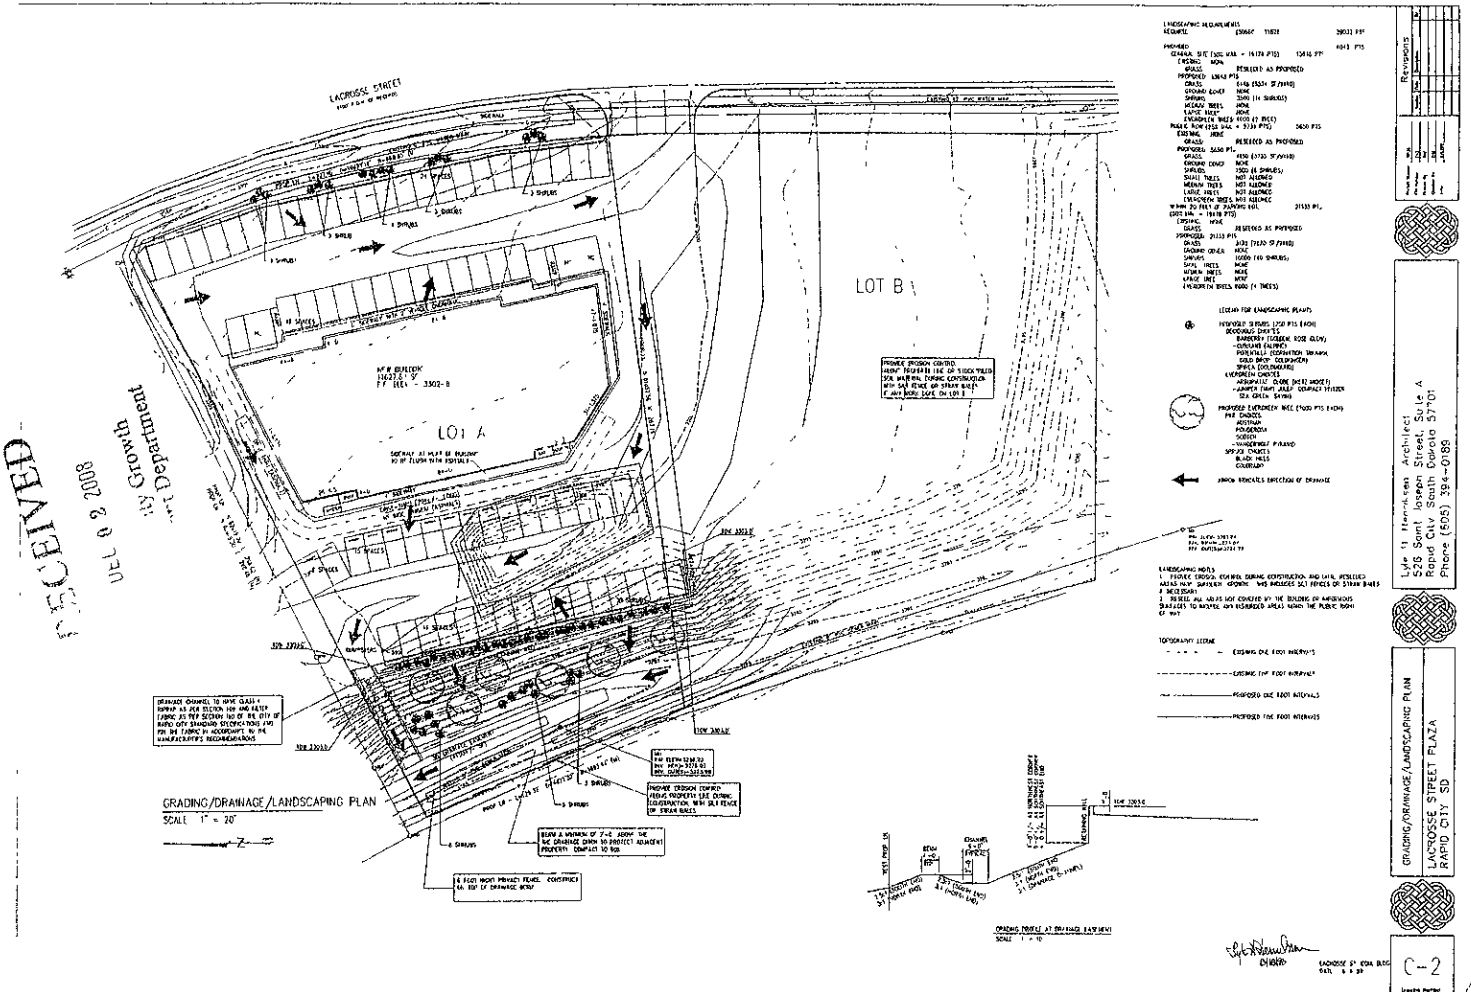
LACROSSE STREET
LOT A
LOT B
GRADING/DRAINAGE/LANDSCAPING PLAN
SCALE 1" = 20'
GRADING/DRAINAGE/LANDSCAPING PLAN
LACROSSE STREET PLAZA
RAPID CITY, SD
C-2
Life is Transitions Architect
526 Saint Joseph Street, Suite A
Rapid City, South Dakota 57701
Phone (605) 394-0189
RECEIVED
JUL 02 2008
City Growth Department