09SR010

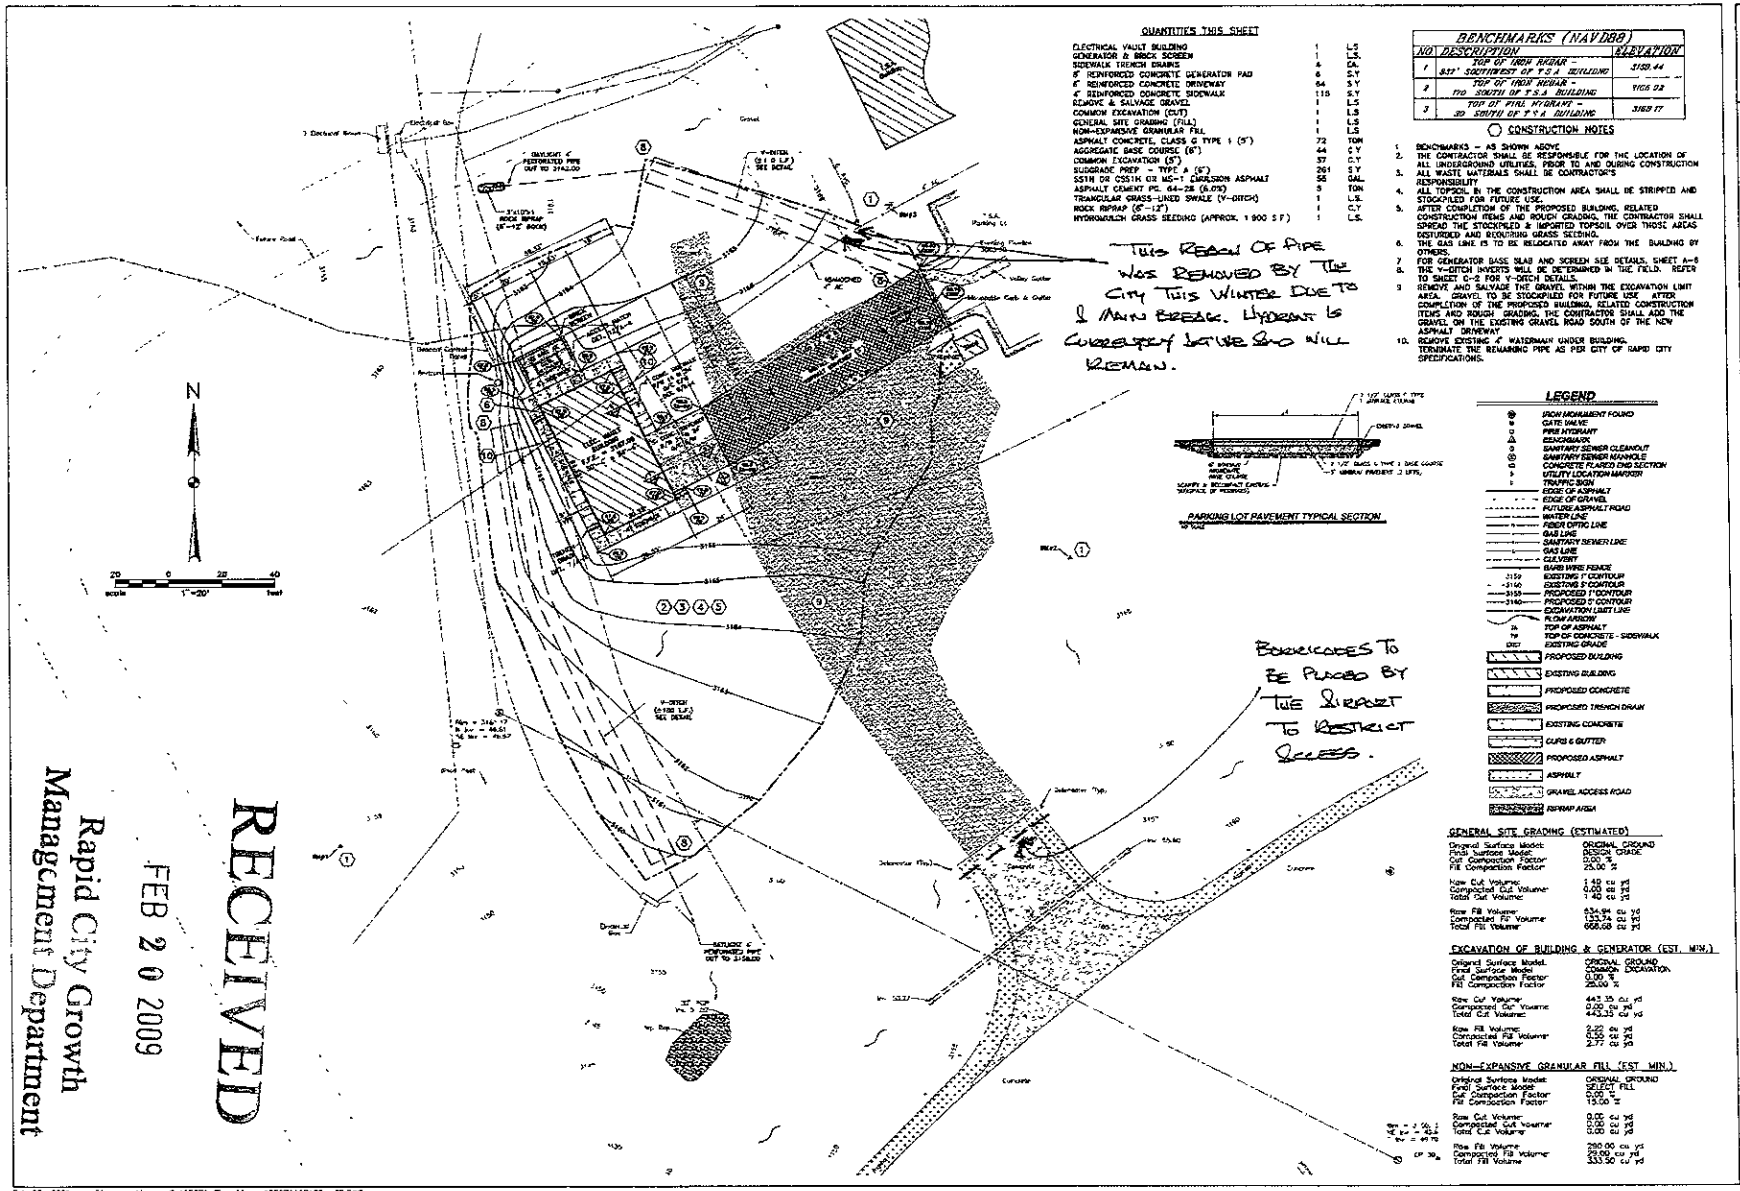

KADRMAS, LEE & JACKSON, INC.
ENGINEERS, SURVEYORS & PLANNERS
RAPID CITY, SOUTH DAKOTA 57709

PRAIRIE ENGINEERING, P.C.
MECHANICAL ENGINEERS
BISMARCK, NORTH DAKOTA 58501

RAPID CITY REGIONAL AIRPORT
ELECTRICAL VAULT BUILDING
RAPID CITY, PENNINGTON COUNTY, SOUTH DAKOTA

C-3