09SR054

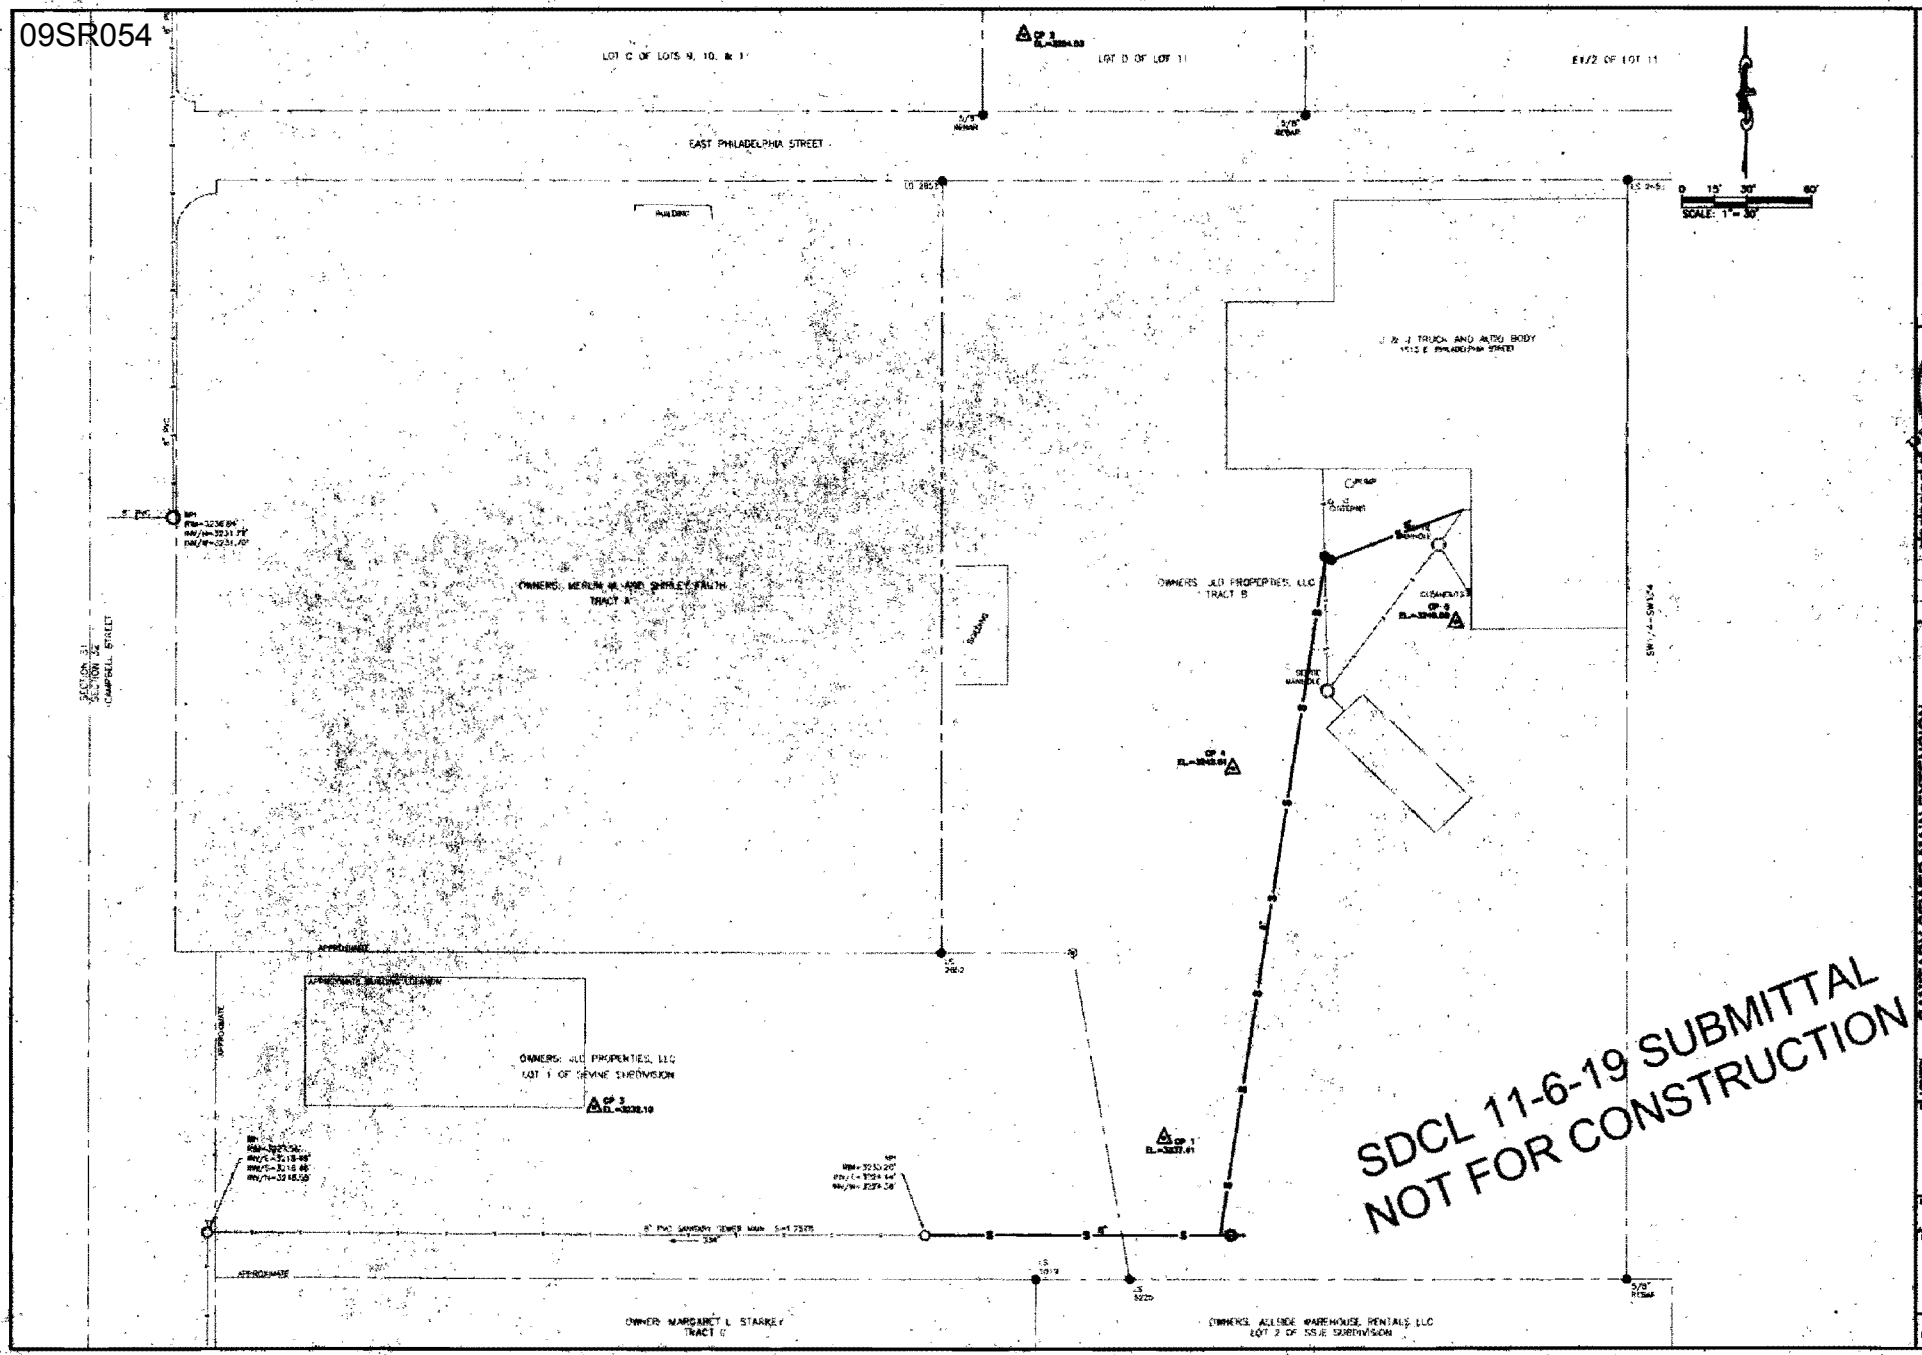

RENNER & ASSOCIATES, LLC.

PRELIMINARY

SANITARY SEWER MAIN EXTENSION
AND PRIVATE SANITARY SEWER SERVICE
J &J TRUCK & AUTO BODY
TRACT B OF THE SW1/4 OF THE SW1/4, LESS LOT 1
DEVINE SUBDIVISION AND LESS R.O.W.,
SECTION 32, T2N, R6E, BHM,
RAPID CITY, PENNINGTON COUNTY, SOUTH DAKOTA

SURVEY CONTROL

Sheet 3 of 8