09SR059

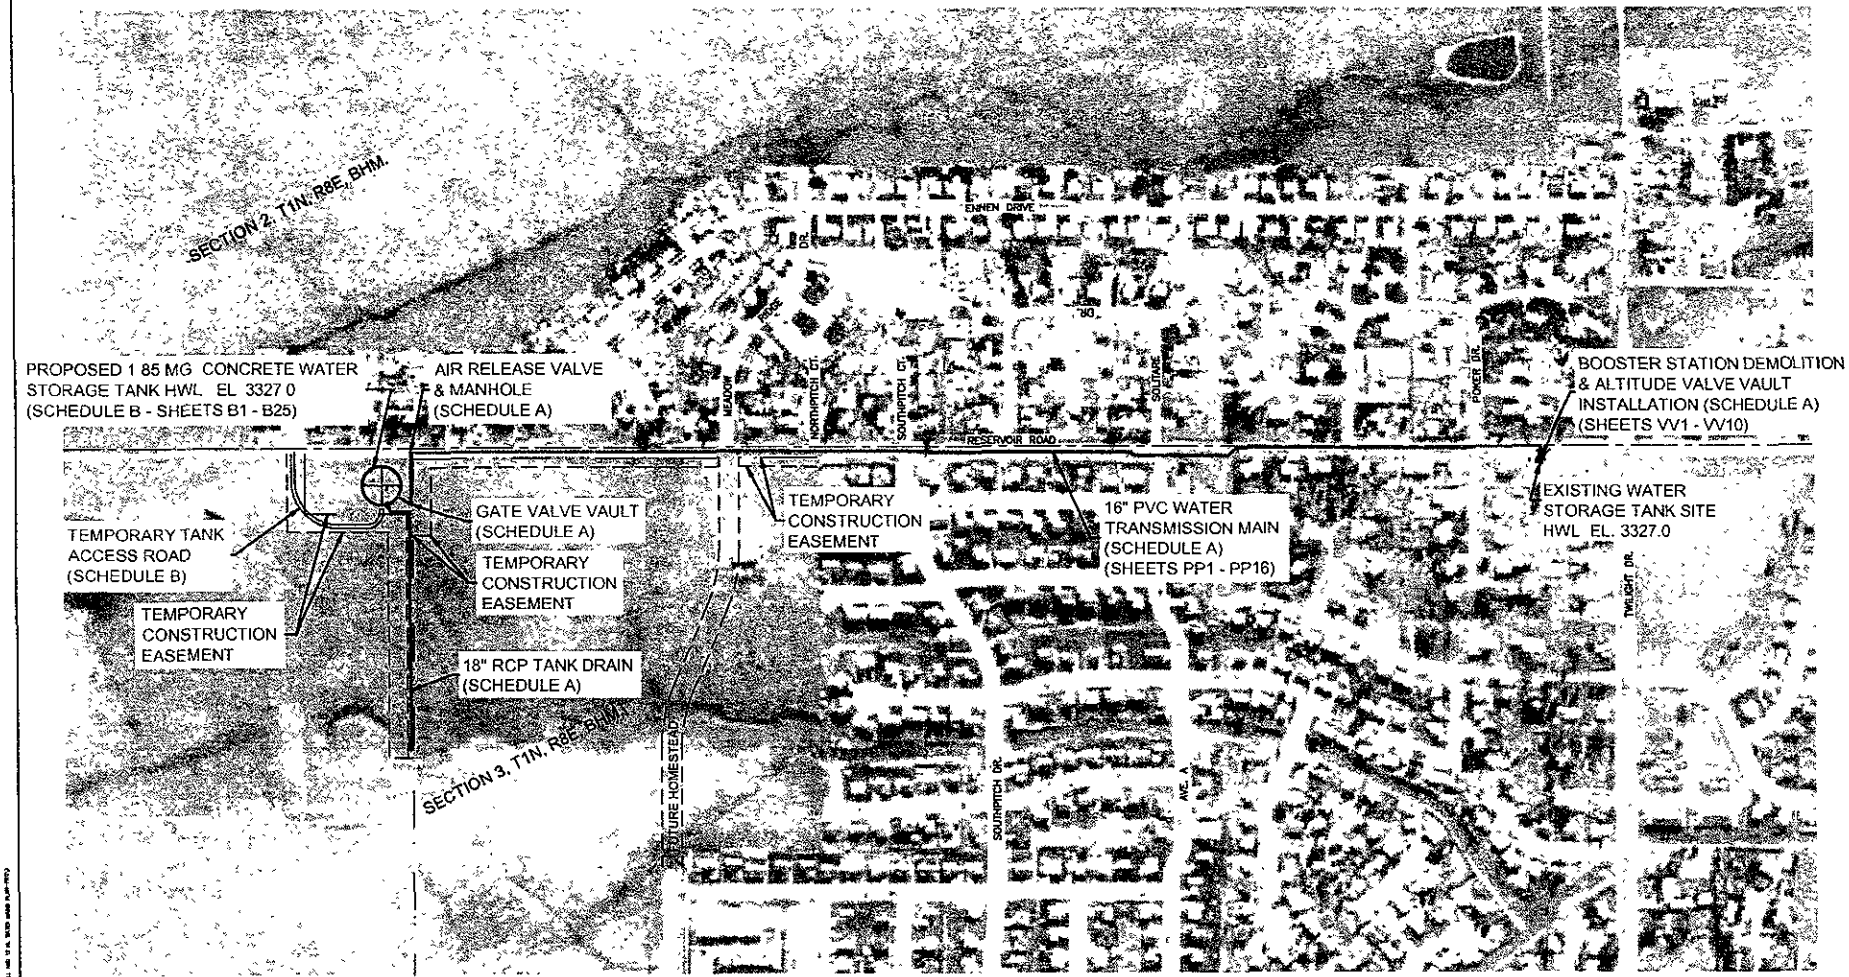


RECEIVED
MAY 8 2009
Rapid City Growth Management Department

REGISTERED PROFESSIONAL ENGINEER
REG. NO.
8315
RICHARD A. MARSH
SOUTH DAKOTA

cetec
1650 Concourse Drive
Rapid City, SD 57703
Phone: (605) 341-7800
Fax: (605) 341-7884
www.cetecengineering.com

DESIGNED RM
DETAILED BE
CHECKED RM
APPROVED X
DATE 4/24/09

SHEET DESCRIPTION: PROJECT LAYOUT

PROJECT
WATER SYSTEM IMPROVEMENTS
RAPID VALLEY SANITARY DISTRICT
PENNINGTON COUNTY, SOUTH DAKOTA

SHEET 2