09UR023

FLOOR PLAN

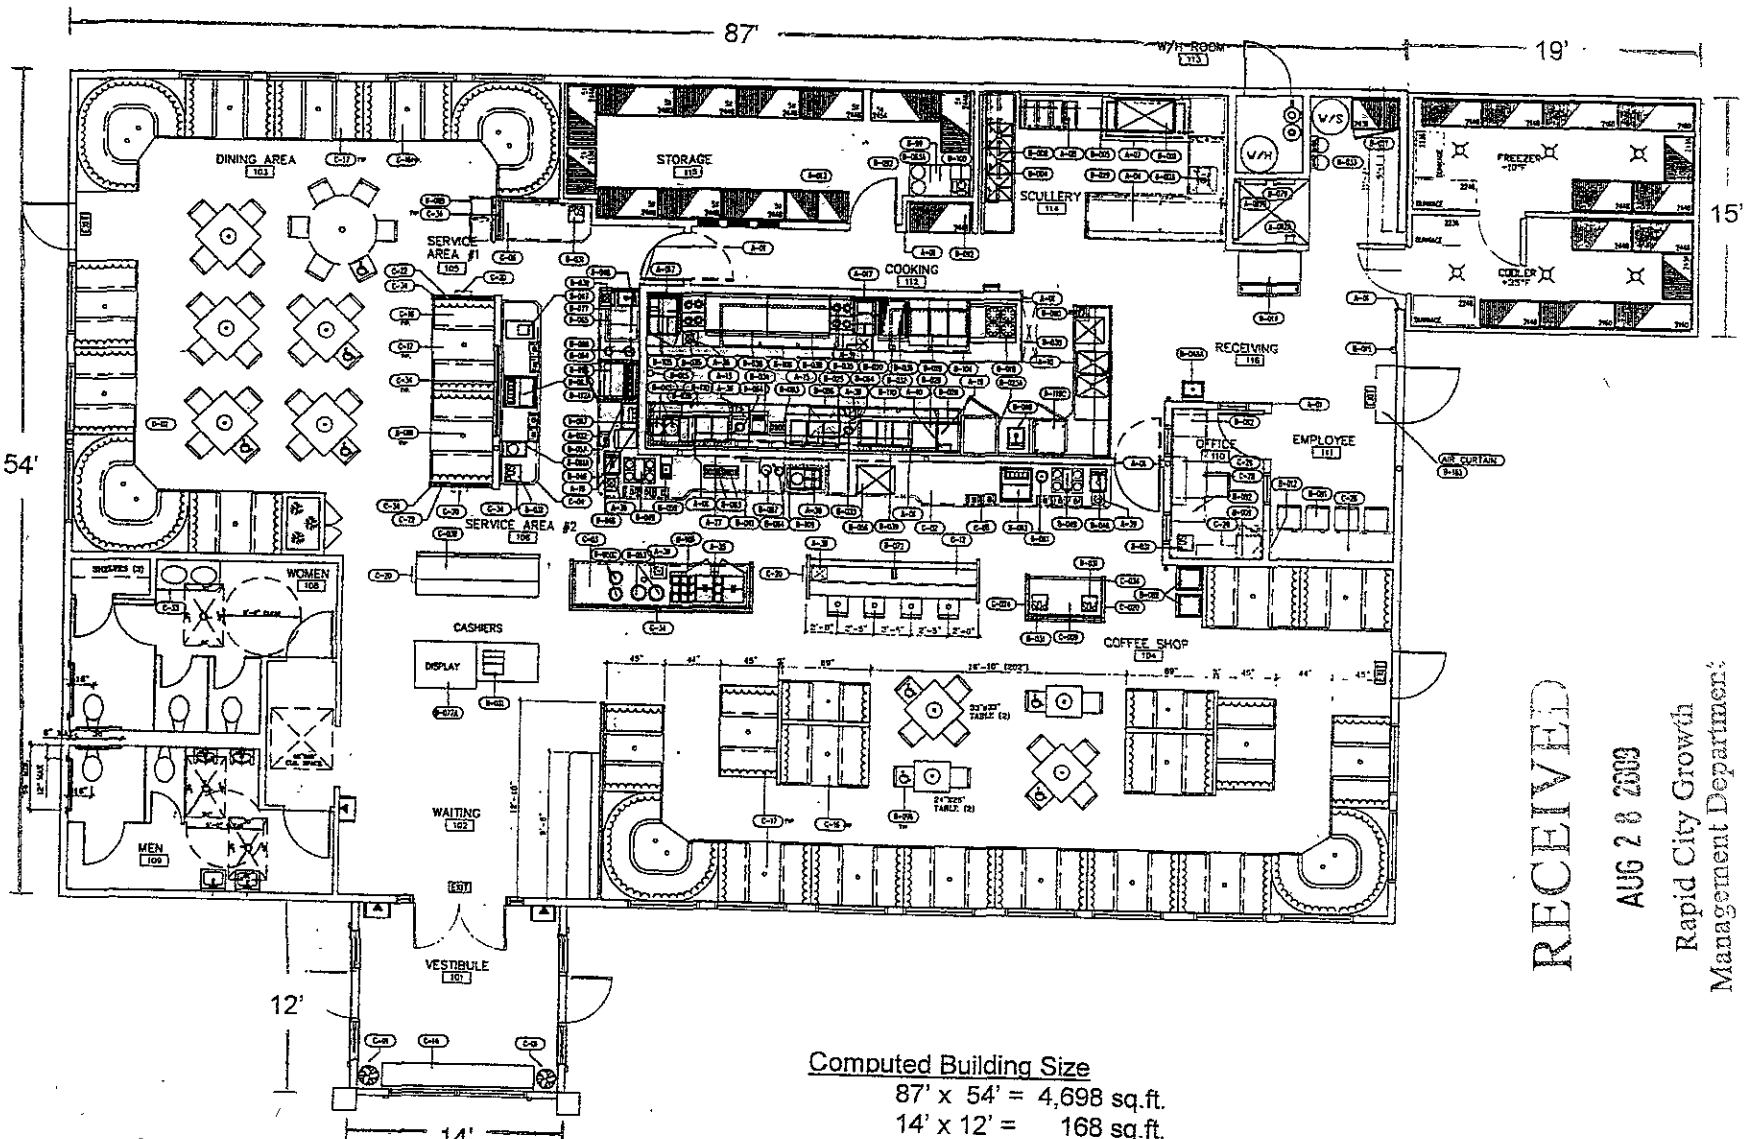

RECEIVED
AUG 2 8 2003
Rapid City Growth
Management Department

Computed Building Size

87' x 54' =	4,698 sq.ft.
14' x 12' =	168 sq.ft.
19' x 15' =	285 sq.ft.
Total	5,151 sq.ft.