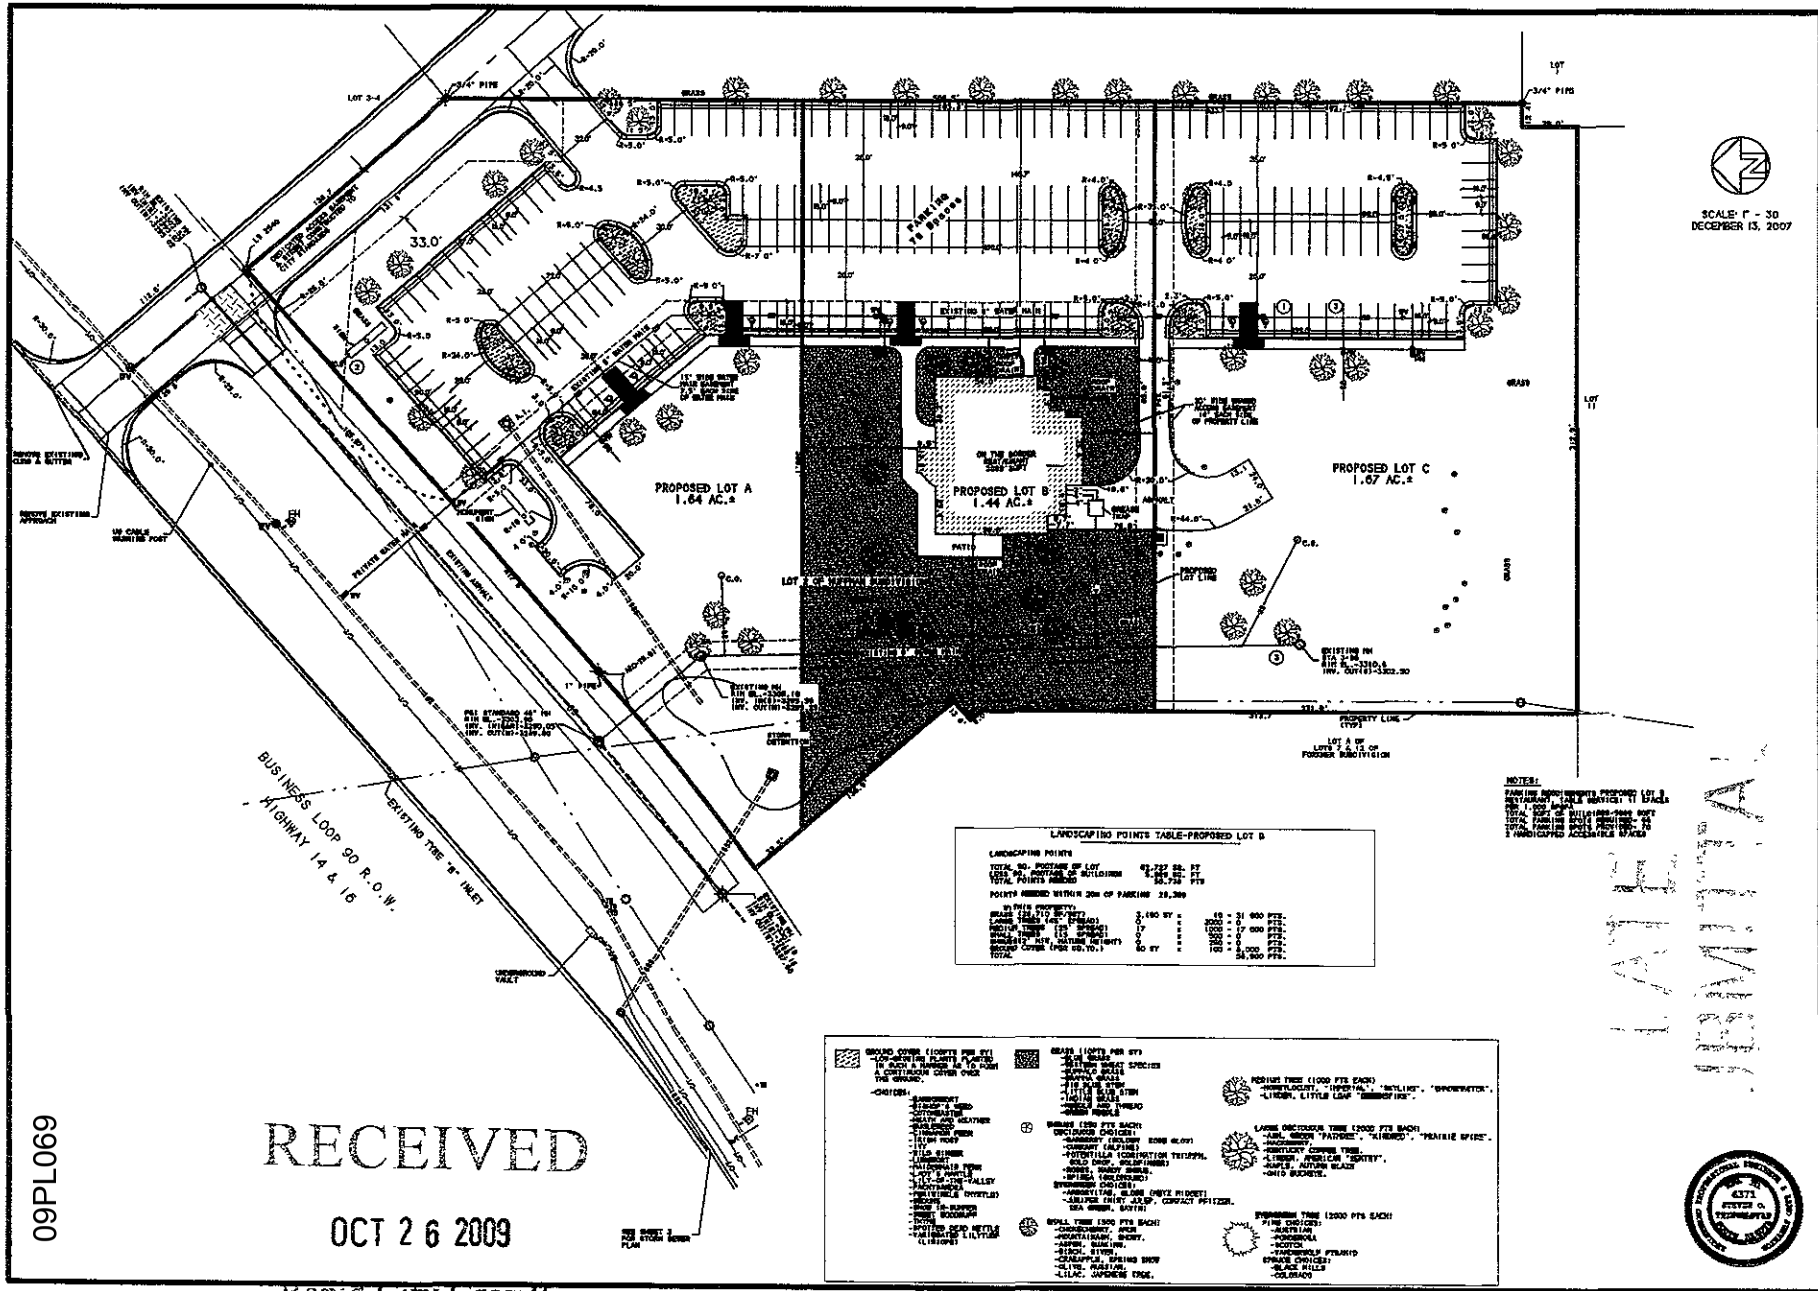

09PL069

RECEIVED
OCT 26 2009
Rapid City Growth

BRITTON ENGINEERING & LAND SURVEYING, INC
8035 BLACK HAWK ROAD - SUITE #5
BLACK HAWK, SD 57718
PH. (605) 716-7988

LOT 2 OF HUFFMAN SUBDIVISION
IN THE NI/2 SW1/4 OF SECTION 32
T2N, R8E, BHM, RAPID CITY
PENNINGTON COUNTY, SOUTH DAKOTA

SITE PLAN
PROPOSED LOTS A, B & C
CENTURY DEVELOPMENT

2
6

F:\GXD Files\Century Development\2008\Plans\SHEET2.GXD