09PD045

PLOT PLAN

3618 CANYON LAKE DRIVE
RAPID CITY,
PENNINGTON COUNTY,
SOUTH DAKOTA

~~SCALE: 1" = 20'~~ NOT TO SCALE

WHILE EVERY ATTEMPT HAS BEEN MADE IN THE PREPARATION OF THESE PLANS TO AVOID MISTAKES, THE DRAFTSMAN CANNOT GUARANTEE AGAINST HUMAN ERROR. THE CONTRACTOR ON THE JOB MUST CHECK ALL DIMENSIONS AND OTHER DETAILS AND BE RESPONSIBLE FOR THE SAME.

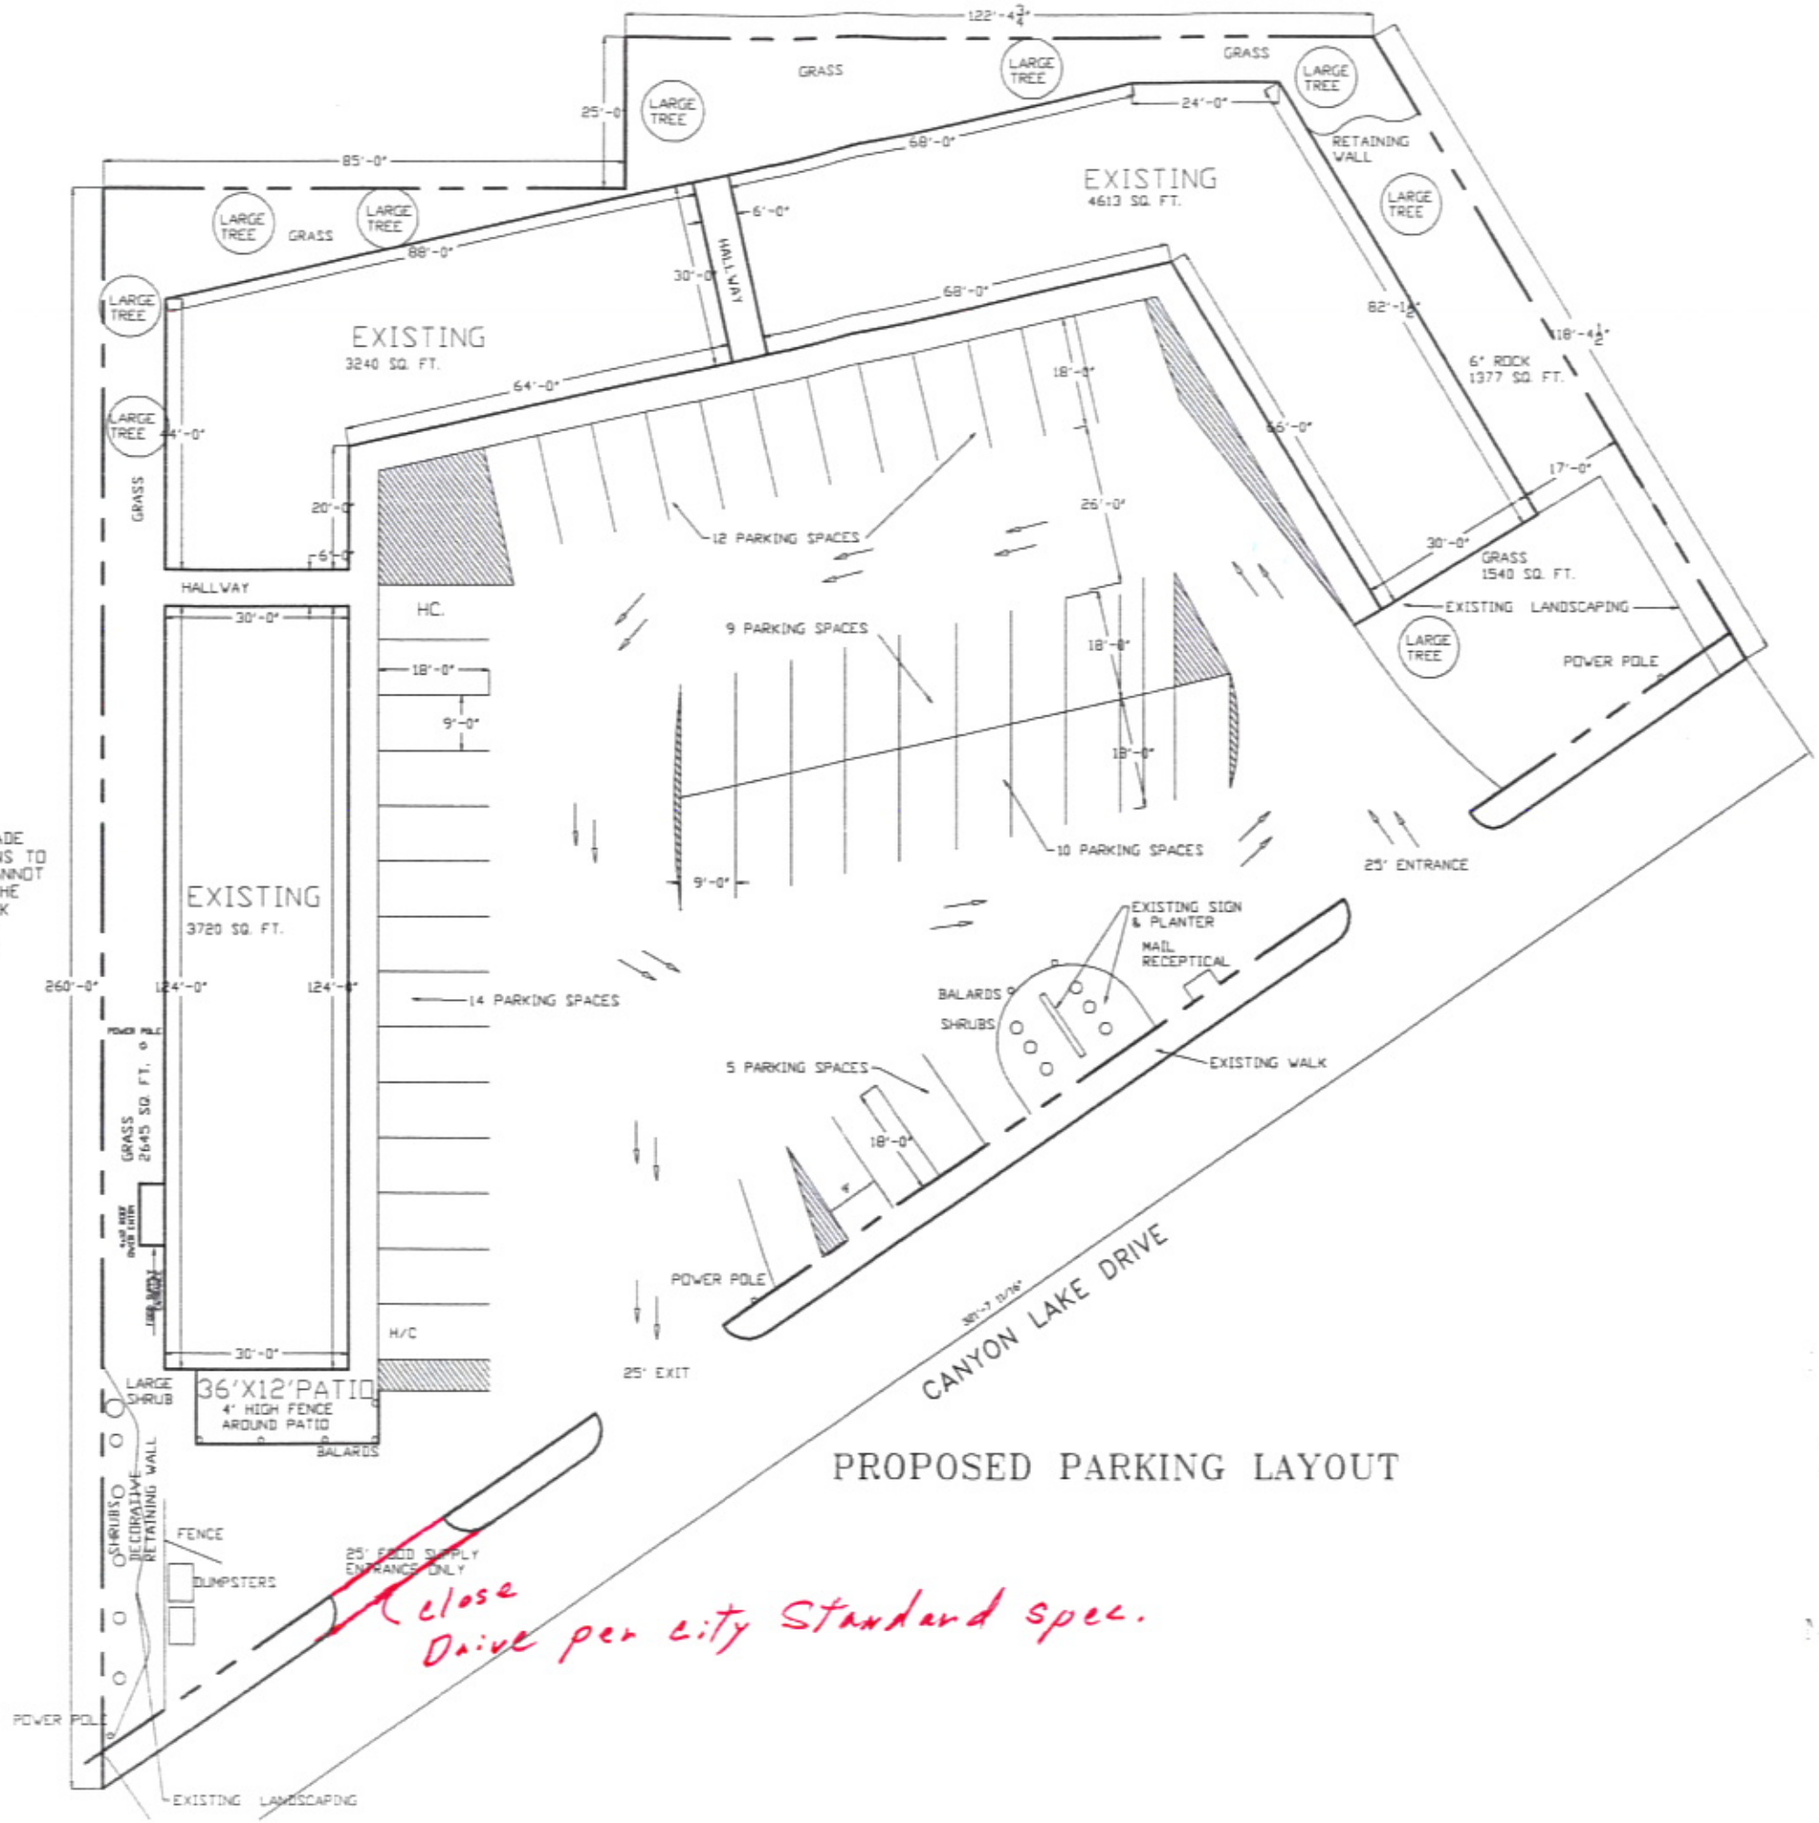

PROPOSED PARKING LAYOUT

close Drive per city Standard spec.

RECEIVED
NOV 17 2009
Rapid City Growth Management Department

RECEIVED
NOV 12 2009
Rapid City Growth Management Department