09SR114

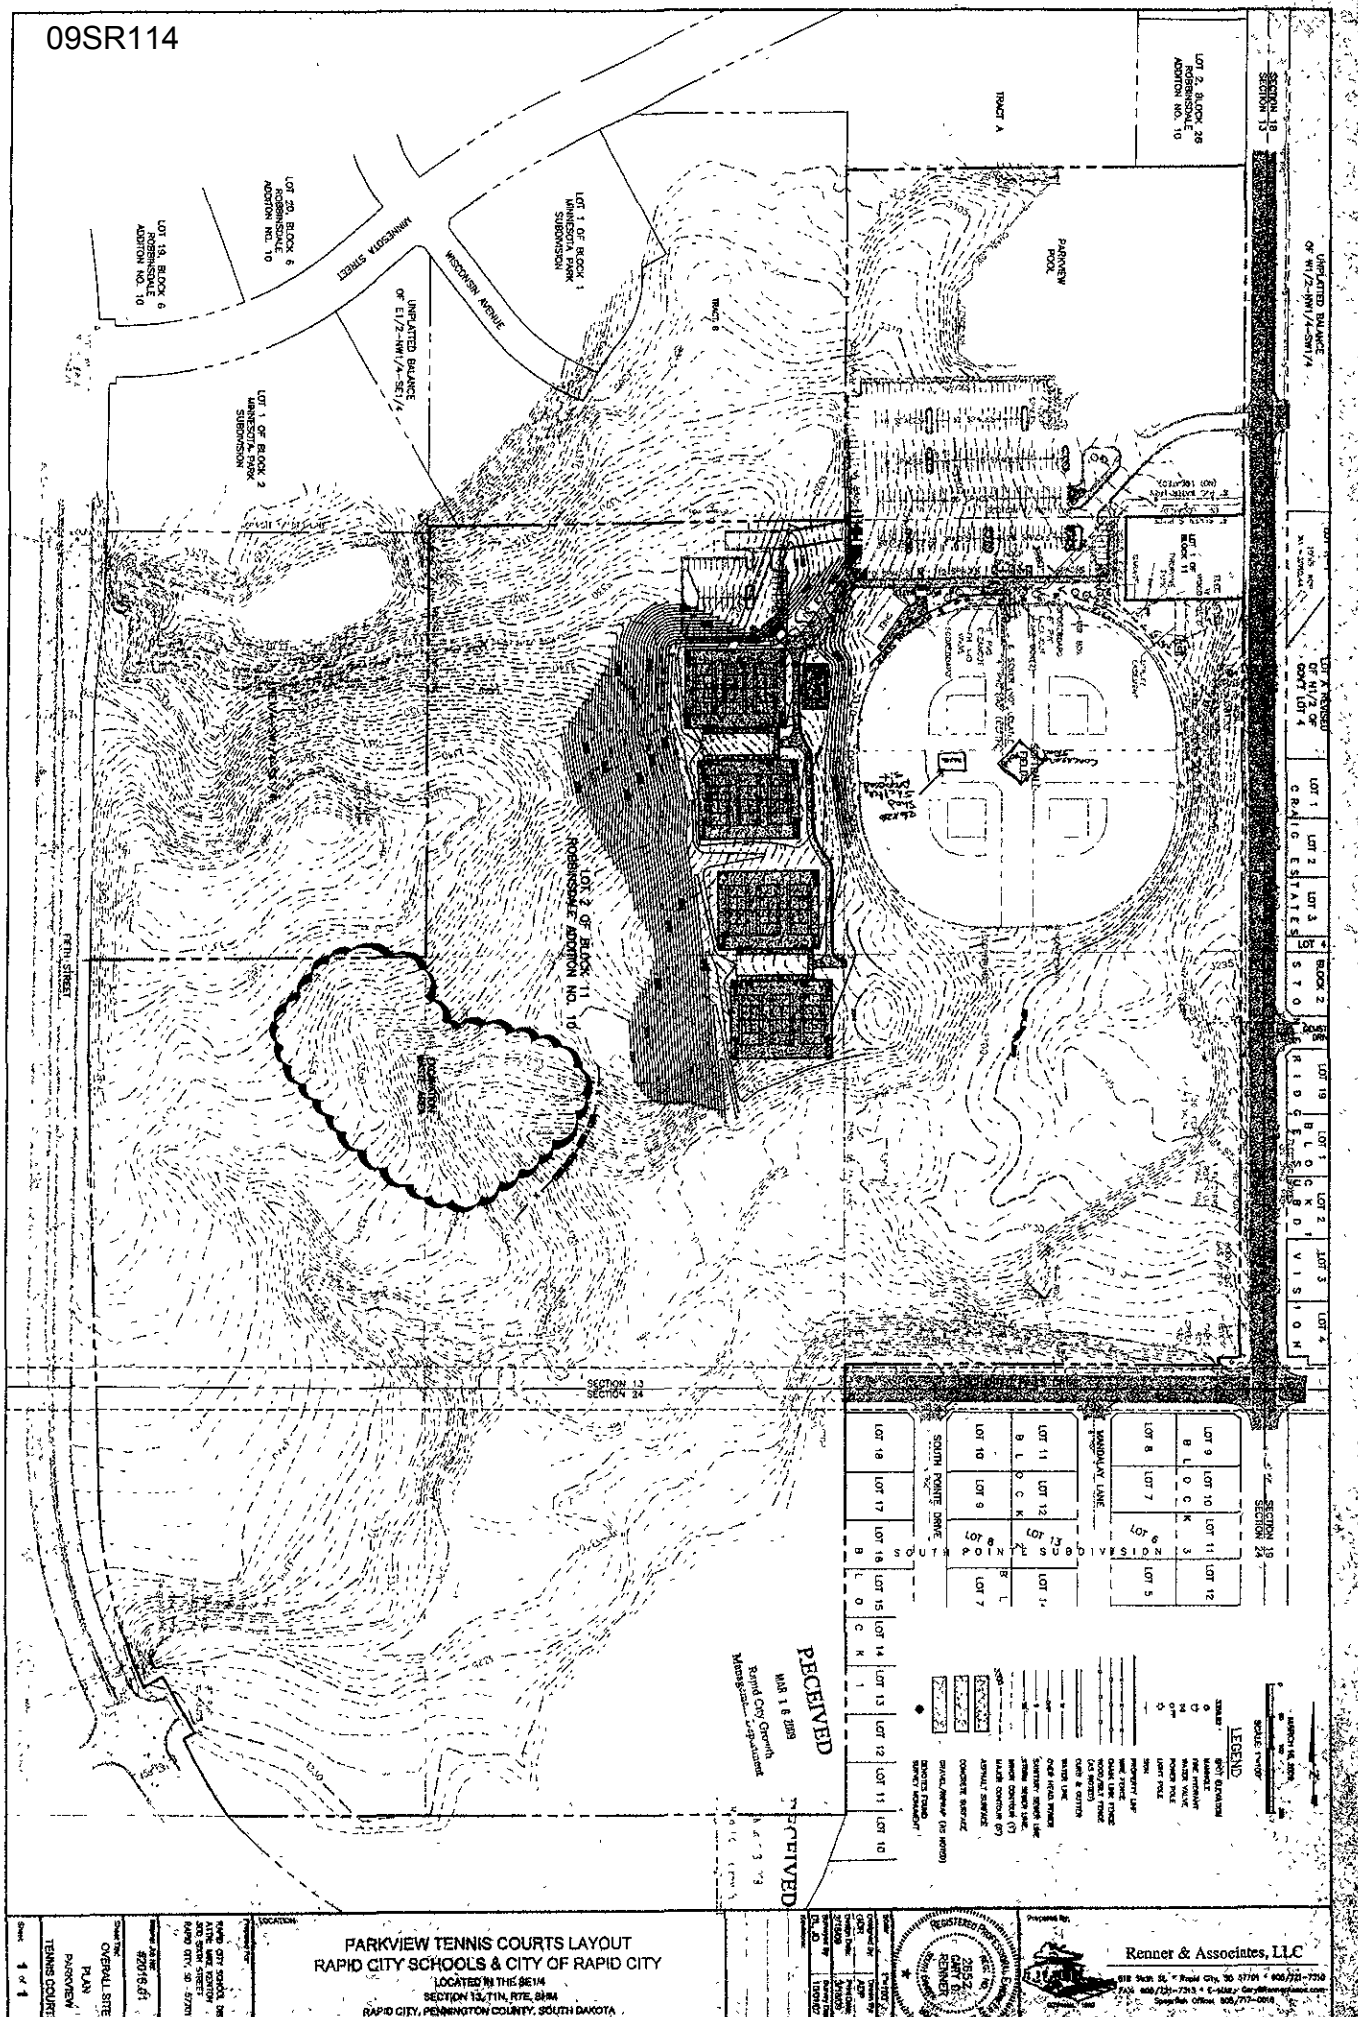
PARKVIEW TENNIS COURTS LAYOUT
RAPID CITY SCHOOLS & CITY OF RAPID CITY
LOCATED IN THE SE1/4
SECTION 13, T1N, R7E, BHM
RAPID CITY, PENNINGTON COUNTY, SOUTH DAKOTA
RECEIVED
MAR 16 2009
Rapid City Growth Management Department
Renner & Associates, LLC
LEGEND
OVERALL SITE PLAN
PARKVIEW TENNIS COURTS
Sheet 1 of 1