09PD048

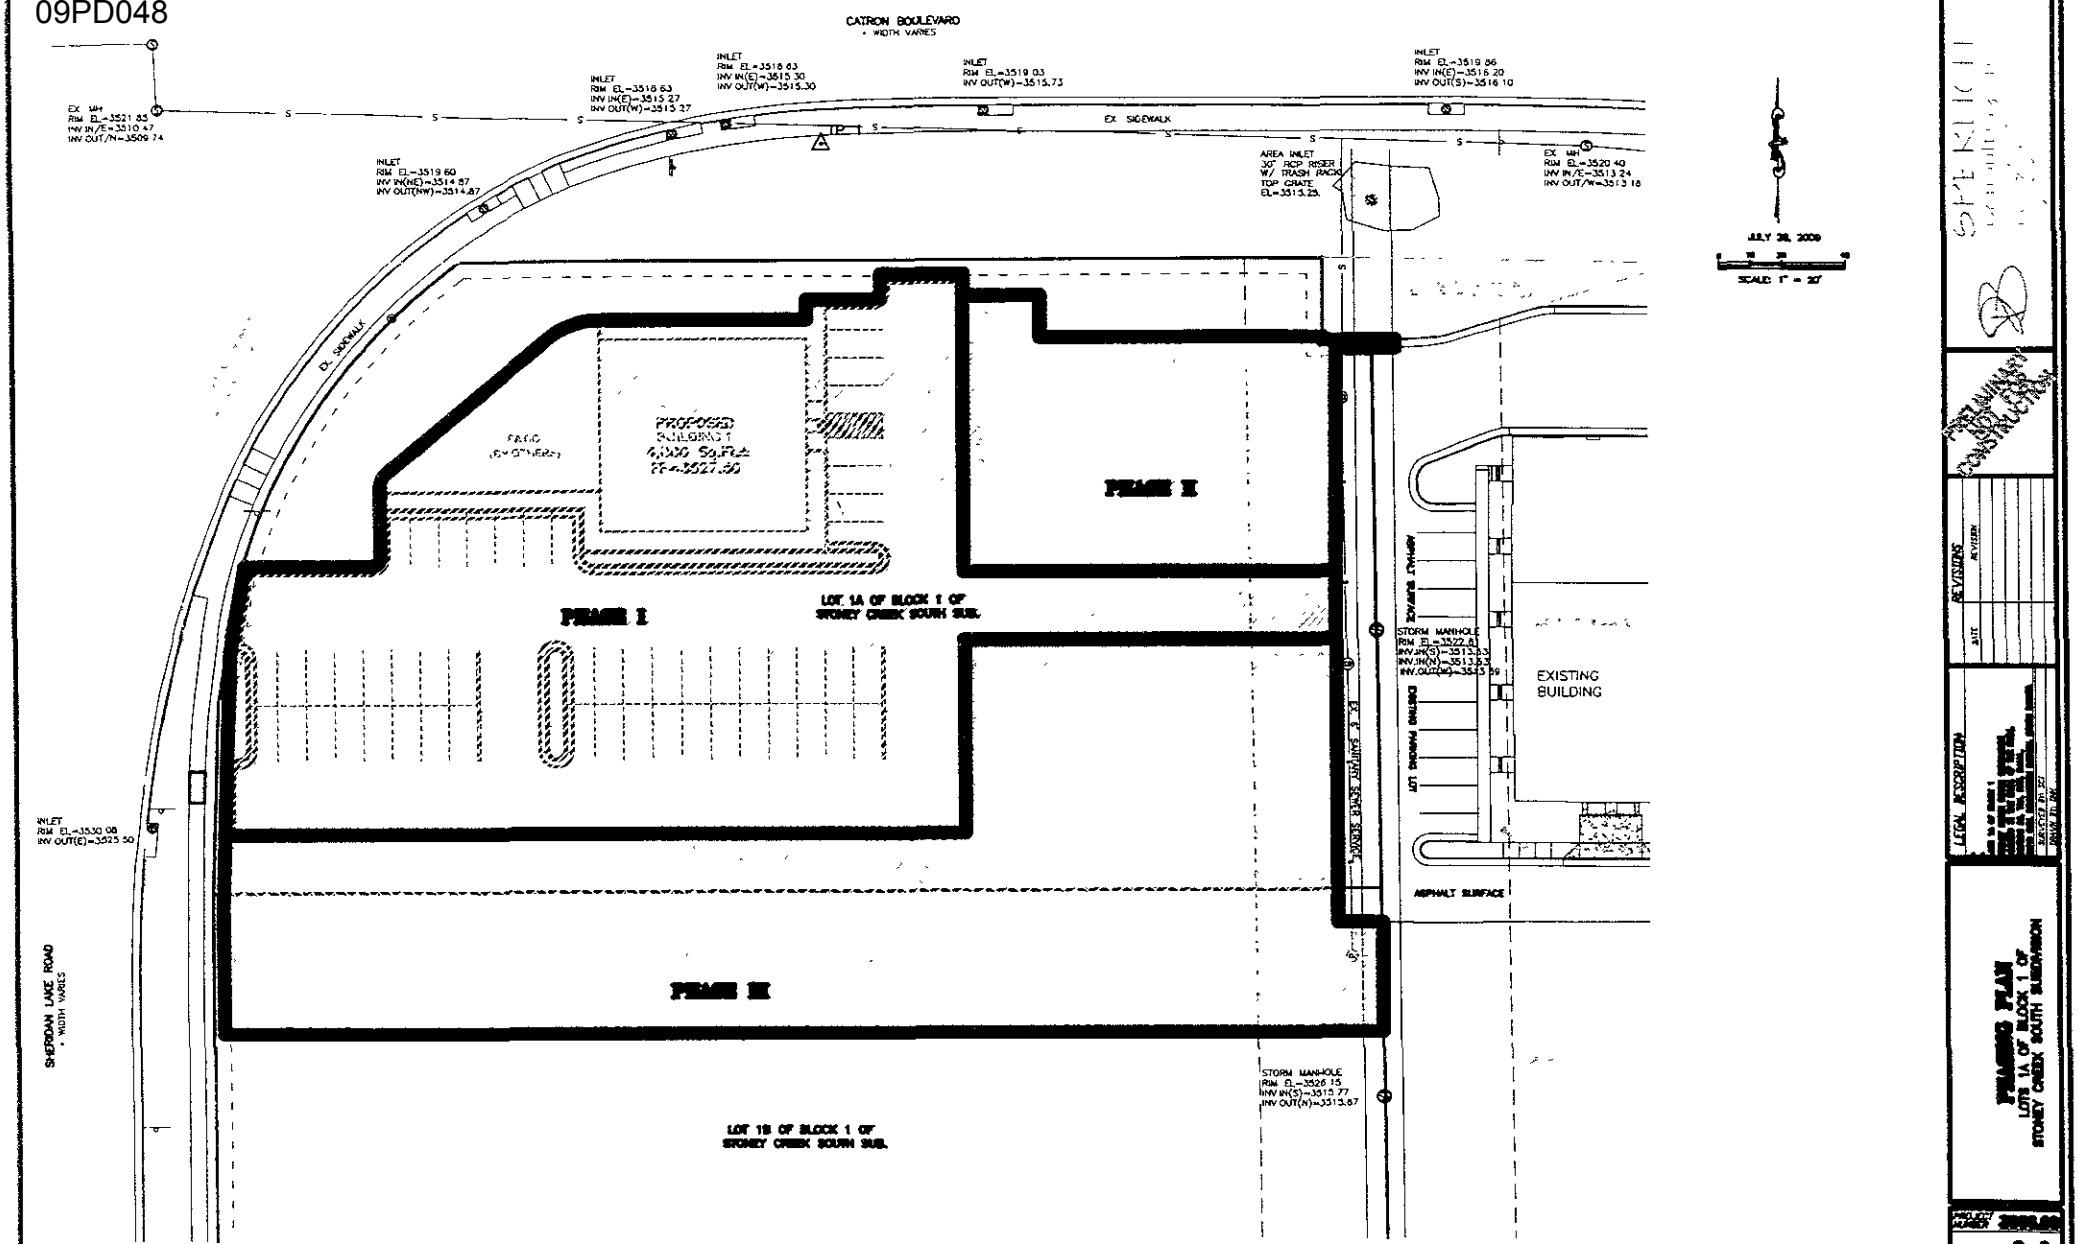

SITE PLAN

REVISIONS

LEGAL DESCRIPTION

PHASING PLAN
LOTS 1A OF BLOCK 1 OF
STONEY CREEK SOUTH SUBDIVISION

SHEET 2/8