10SR015

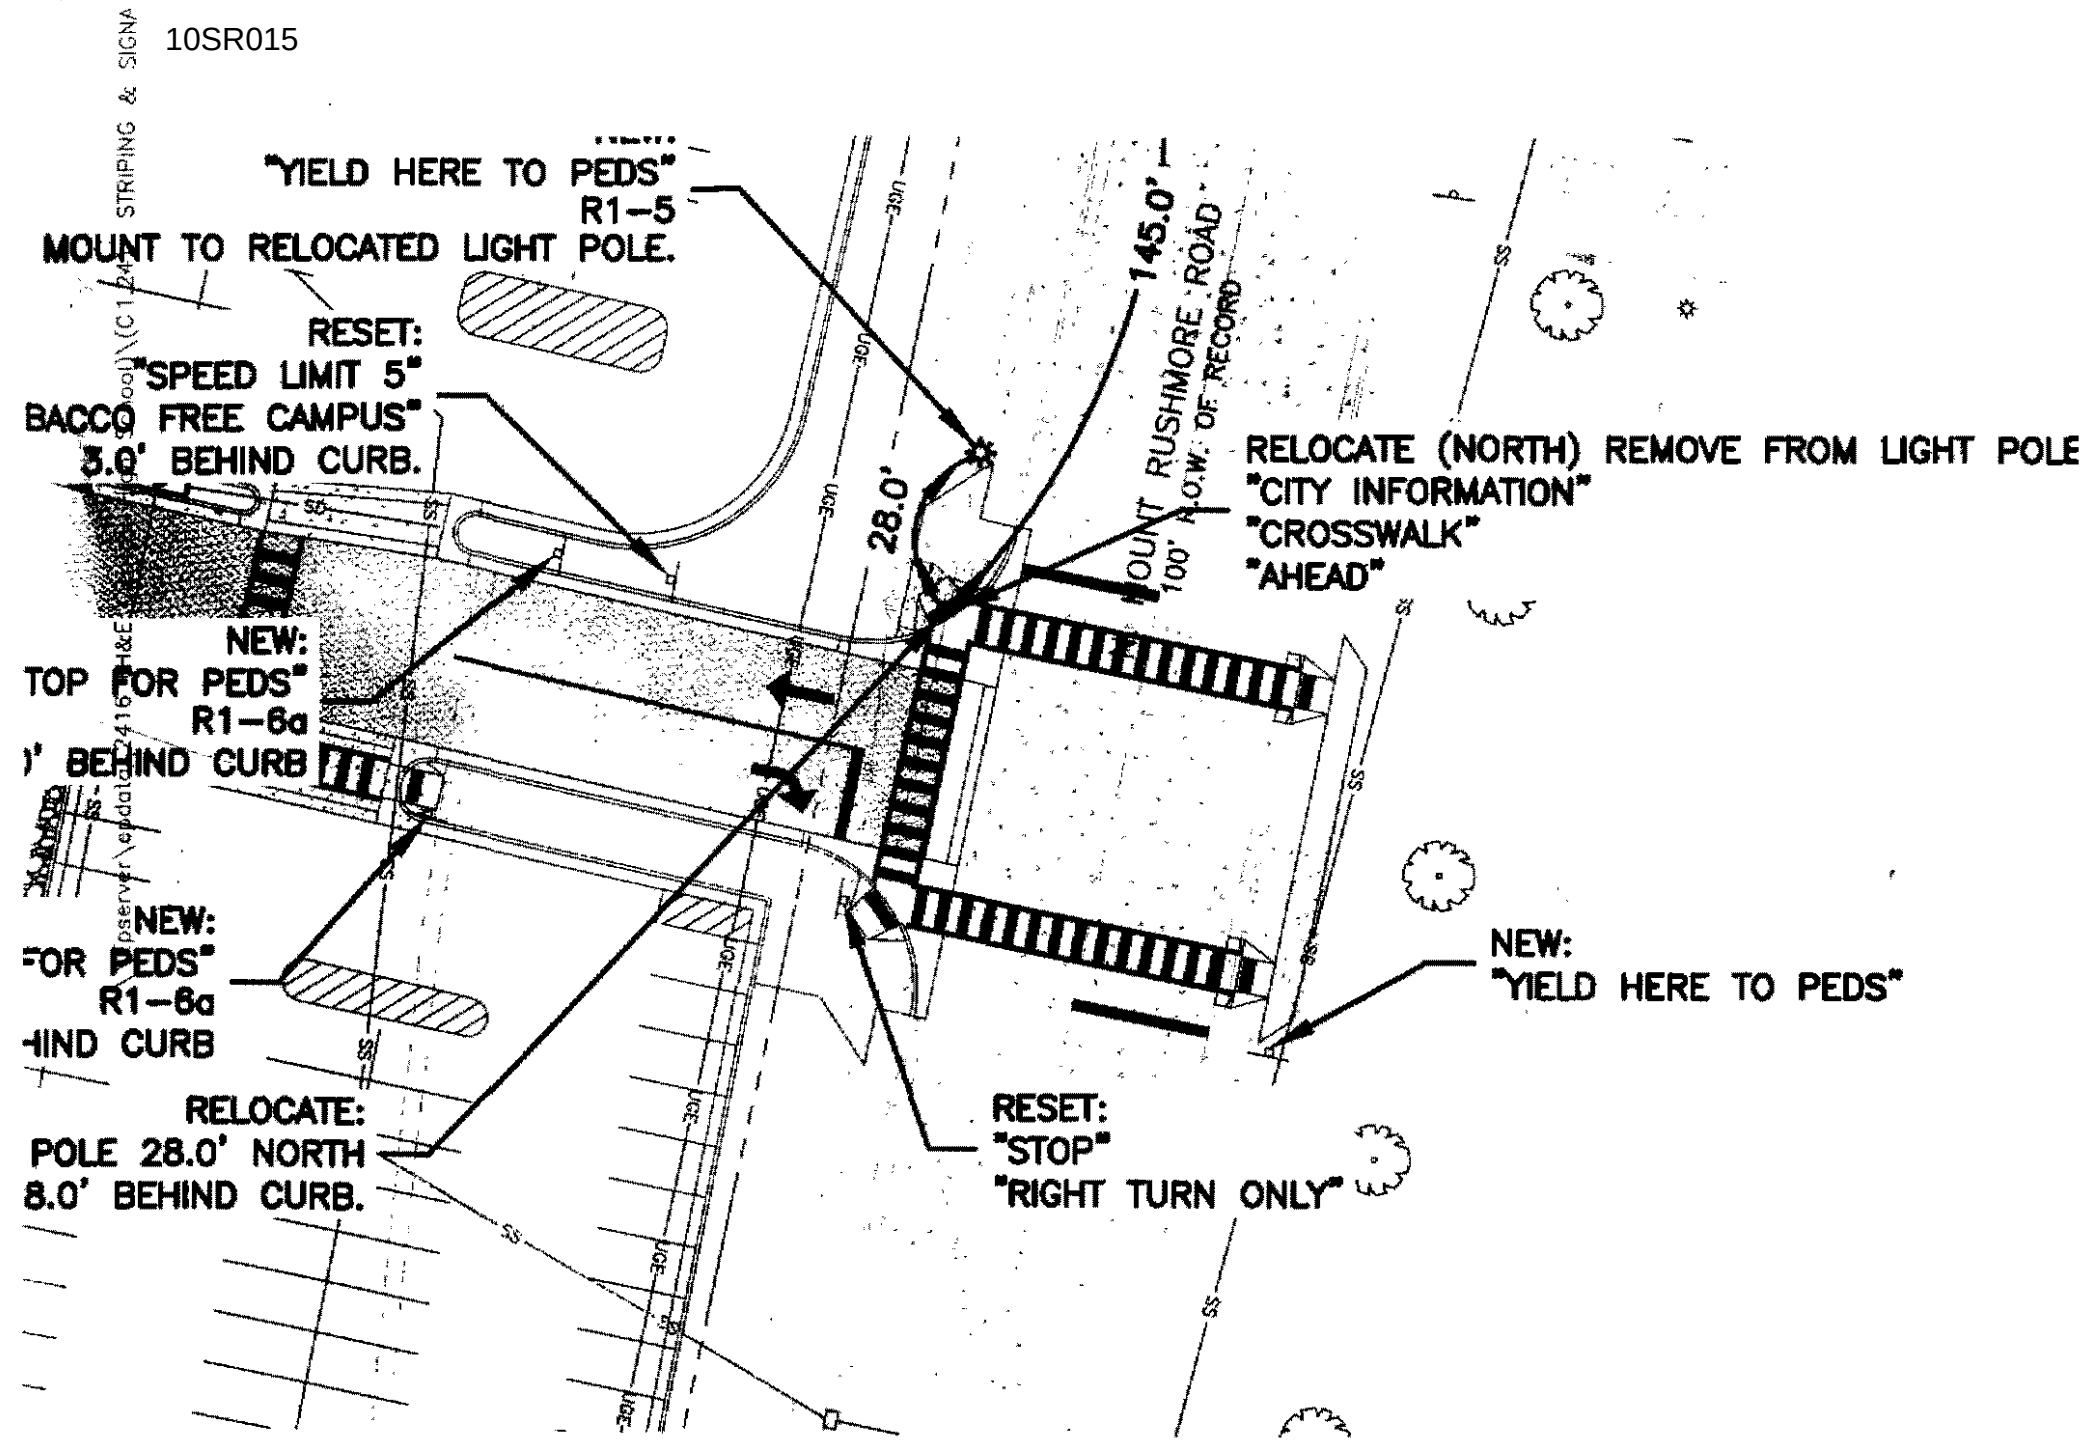
"YIELD HERE TO PEDS"
R1-5
MOUNT TO RELOCATED LIGHT POLE.
RESET:
"SPEED LIMIT 5"
BACCO FREE CAMPUS"
3.0' BEHIND CURB.
NEW:
TOP FOR PEDS"
R1-6a
' BEHIND CURB
NEW:
FOR PEDS"
R1-6a
HIND CURB
RELOCATE:
POLE 28.0' NORTH
8.0' BEHIND CURB.
28.0'
145.0'
MOUNT RUSHMORE ROAD
100' R.O.W. OF RECORD
RELOCATE (NORTH) REMOVE FROM LIGHT POLE
"CITY INFORMATION"
"CROSSWALK"
"AHEAD"
NEW:
"YIELD HERE TO PEDS"
RESET:
"STOP"
"RIGHT TURN ONLY"