10PD032

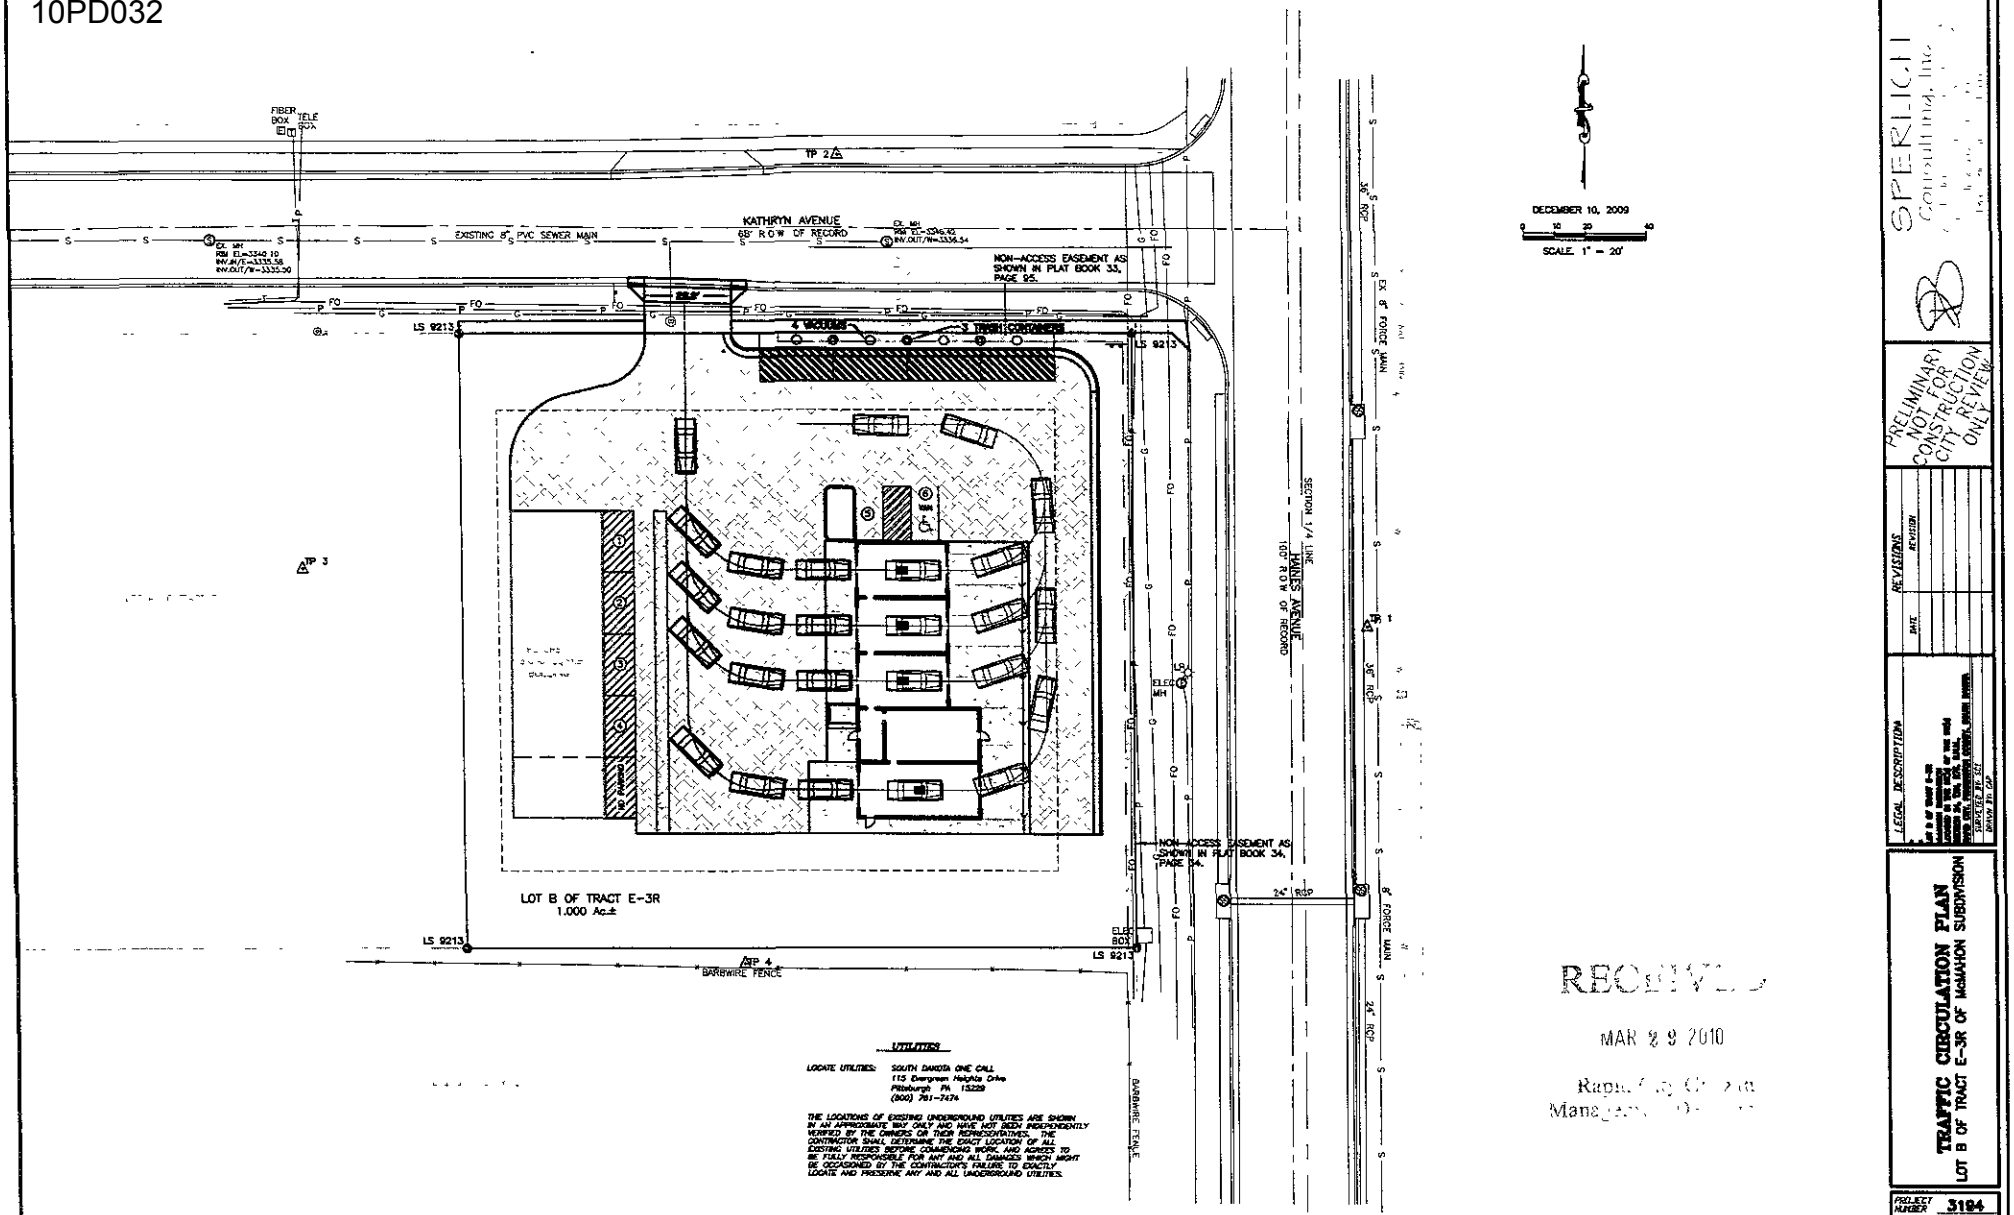

UTILITIES

LOCATE UTILITIES: SOUTH DAKOTA ONE CALL
115 Evergreen Heights Drive
Pittsburgh PA 15229
(800) 781-7474

THE LOCATIONS OF EXISTING UNDERGROUND UTILITIES ARE SHOWN IN AN APPROXIMATE WAY ONLY AND HAVE NOT BEEN INDEPENDENTLY VERIFIED BY THE OWNERS OR THEIR REPRESENTATIVES. THE CONTRACTOR SHALL DETERMINE THE EXACT LOCATION OF ALL EXISTING UTILITIES BEFORE COMMENCING WORK, AND AGREES TO BE FULLY RESPONSIBLE FOR ANY AND ALL DAMAGES WHICH MIGHT BE OCCASIONED BY THE CONTRACTOR'S FAILURE TO EXACTLY LOCATE AND PRESERVE ANY AND ALL UNDERGROUND UTILITIES.

RECEIVED
MAR 29 2010
Rapid City Planning
Manager, Development

SPERLICH Consulting, Inc.

PRELIMINARY NOT FOR CONSTRUCTION CITY REVIEW ONLY

REVISIONS

REVISION	DATE

LEGAL DESCRIPTION

TRAFFIC CIRCULATION PLAN
LOT B OF TRACT E-3R OF McMAHON SUBDIVISION

PROJECT NUMBER 3194

SHEET 6 / 12

C:\Projects\3194\3194 EGPT dwg, TRAFFIC LAYOUT, 3/29/2010 7:34:13 AM