11PD006

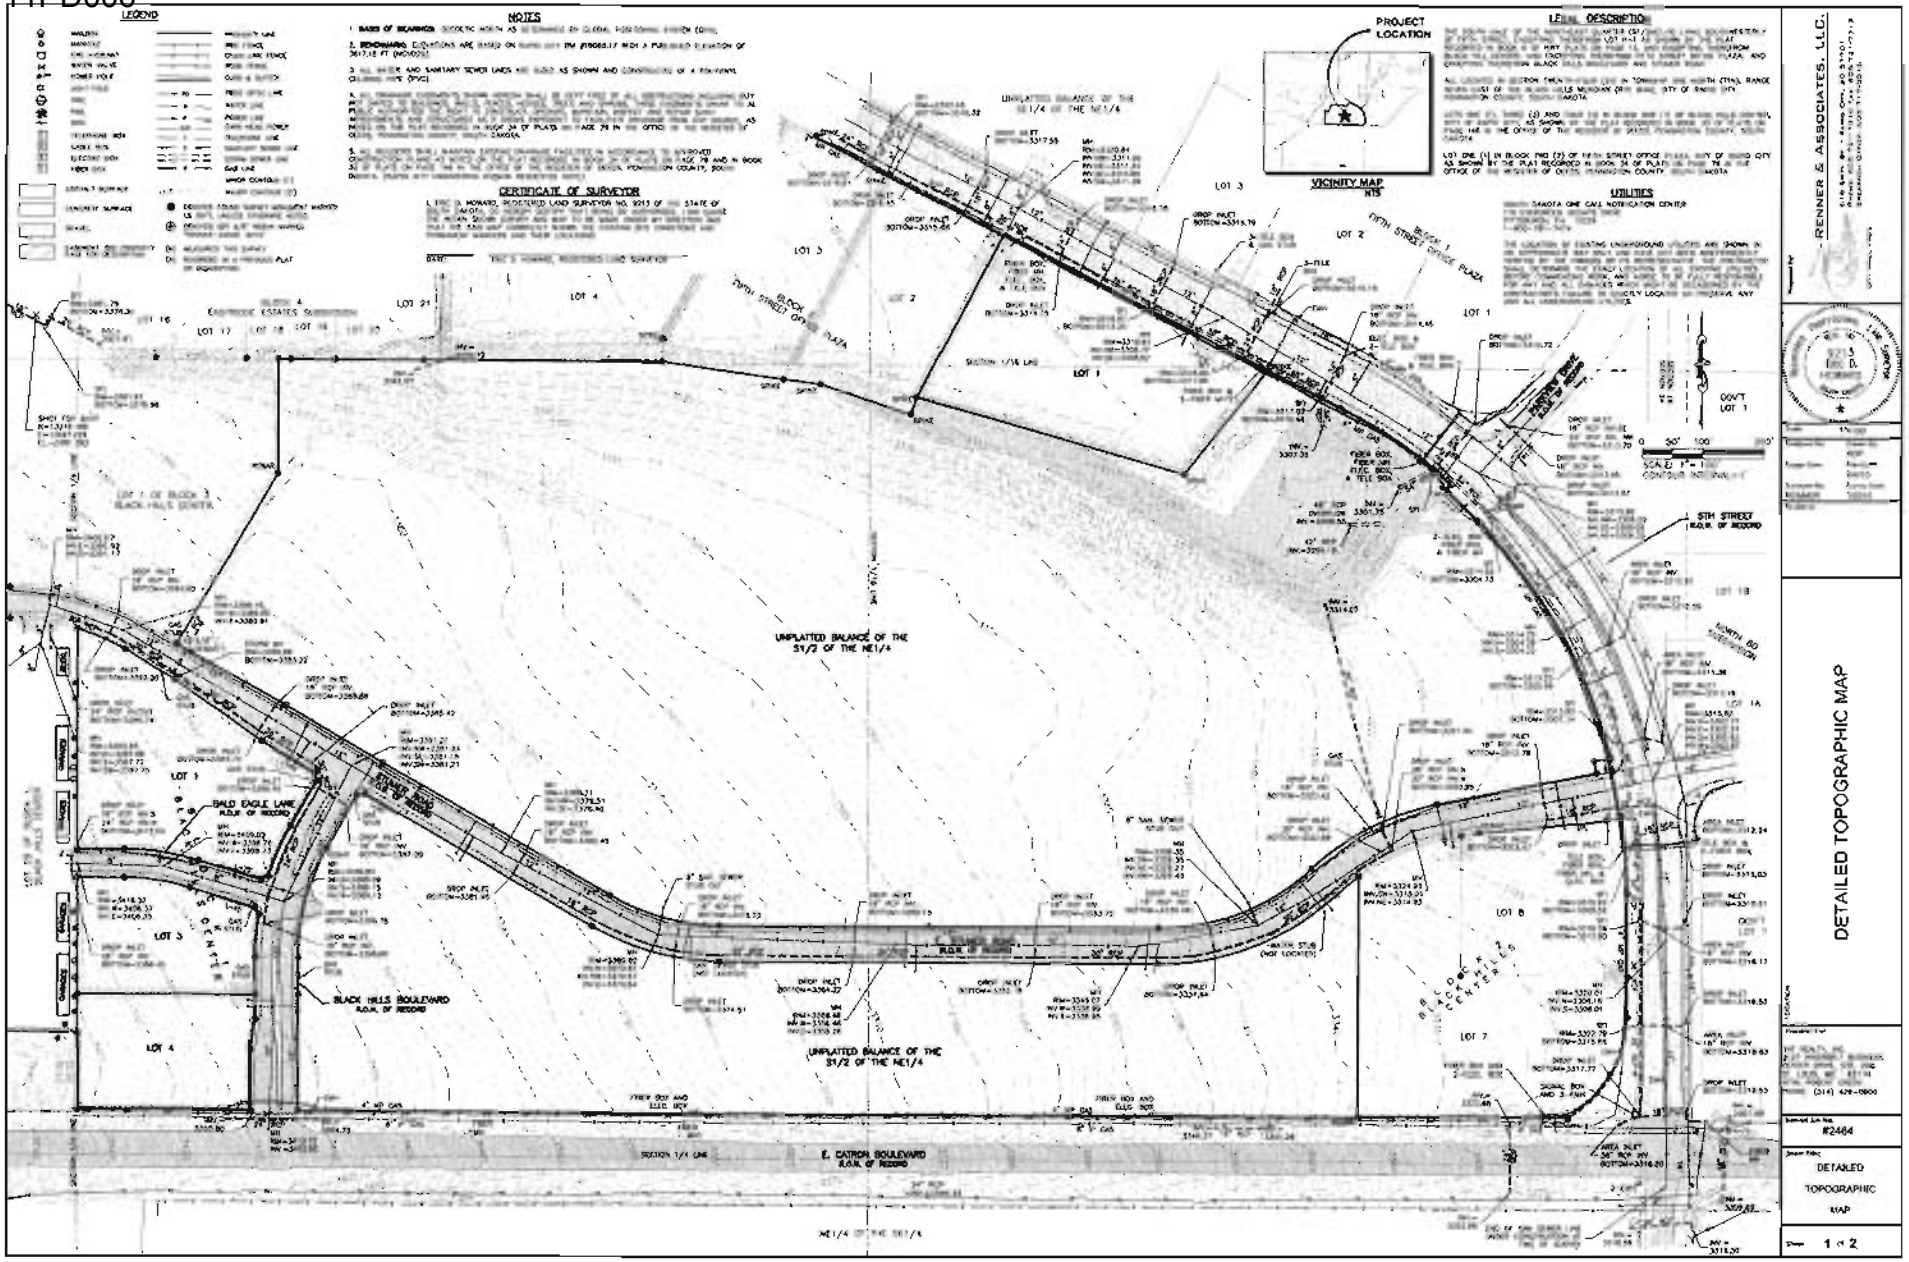
LEGEND
NOTES
CERTIFICATE OF SURVEYOR
PROJECT LOCATION
VICINITY MAP
NTS
LEGAL DESCRIPTION
UTILITIES
UNPLATTED BALANCE OF THE S1/2 OF THE NE1/4
BALD EAGLE LANE
BLACK HILLS BOULEVARD
E. CATRON BOULEVARD
5TH STREET
LOT 1
LOT 2
LOT 3
LOT 4
LOT 7
LOT 8
LOT 21
RENNER & ASSOCIATES, LLC.
DETAILED TOPOGRAPHIC MAP
#2464
DETAILED TOPOGRAPHIC MAP
1 of 2