11RZ022

METES AND BOUNDS

LOT 4 OF BLOCK 3, STONEY CREEK SOUTH SUBDIVISION

LOCATED IN THE SW1/4,
SECTION 22, T1N, R7E, BHM
RAPID CITY, PENNINGTON COUNTY, SOUTH DAKOTA

SEPTEMBER 12, 2011

0 50 100 200

SCALE 1" = 100'

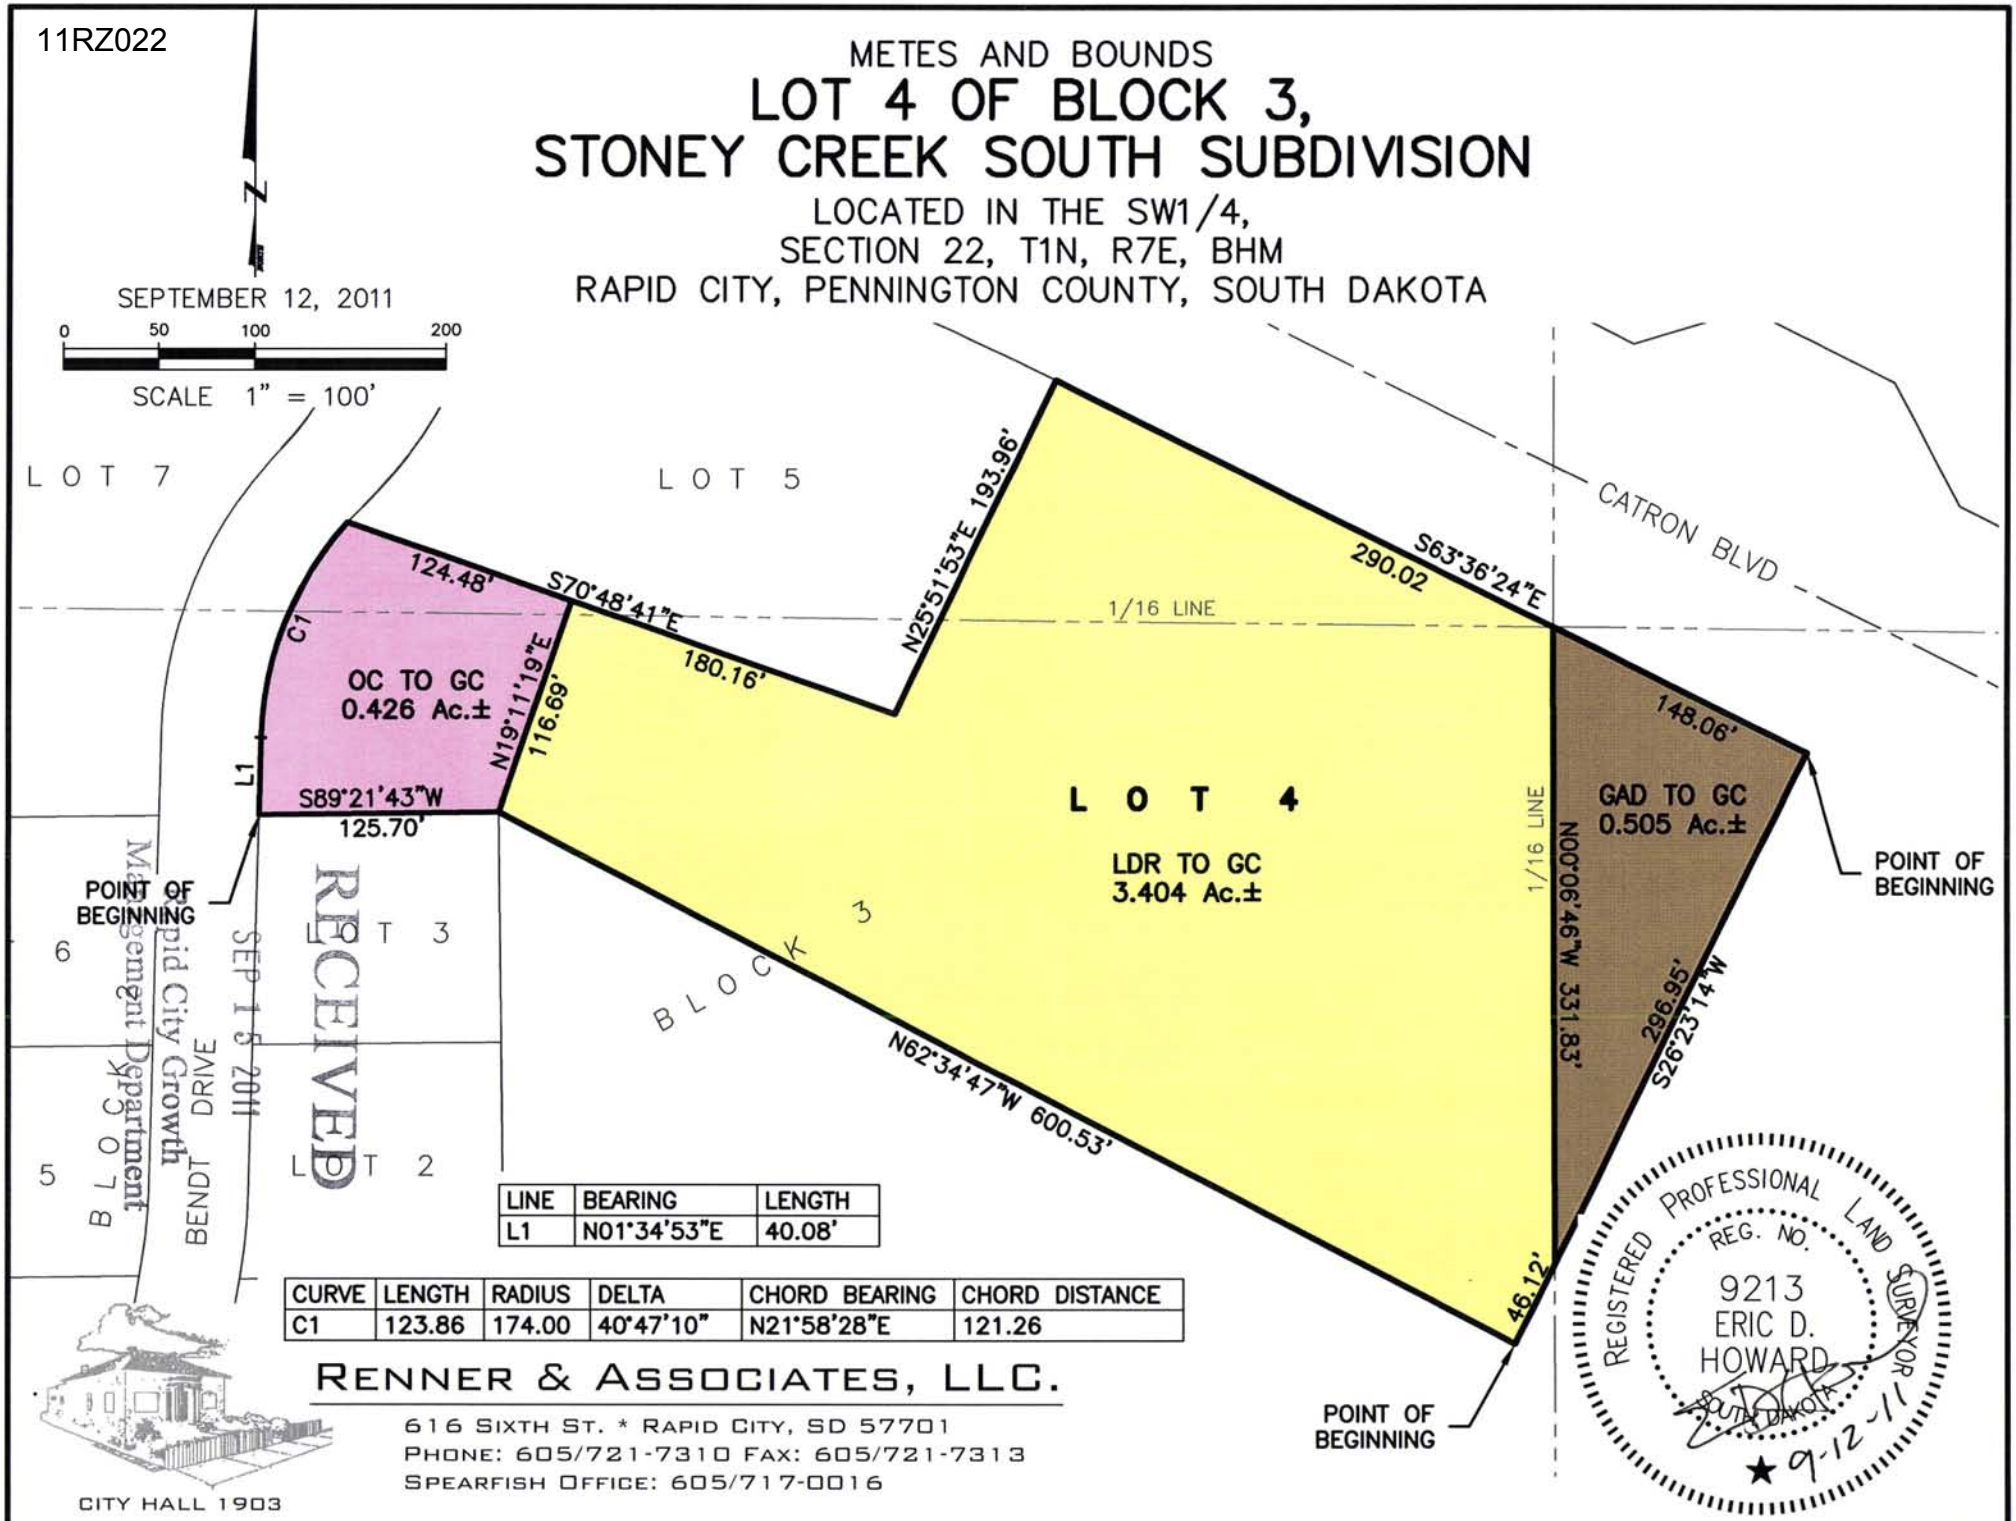

LINE	BEARING	LENGTH
L1	N01°34'53"E	40.08'

CURVE	LENGTH	RADIUS	DELTA	CHORD BEARING	CHORD DISTANCE
C1	123.86	174.00	40°47'10"	N21°58'28"E	121.26

REGISTERED PROFESSIONAL LAND SURVEYOR
REG. NO. 9213
ERIC D. HOWARD
SOUTH DAKOTA
9-12-11

RENNER & ASSOCIATES, LLC.
616 SIXTH ST. * RAPID CITY, SD 57701
PHONE: 605/721-7310 FAX: 605/721-7313
SPEARFISH OFFICE: 605/717-0016

PMM

#2239.91