12PD025

RECEIVED

JUL 0 2 2012

RAPID CITY COMMUNITY PLANNING & DEVELOPMENT SERVICES

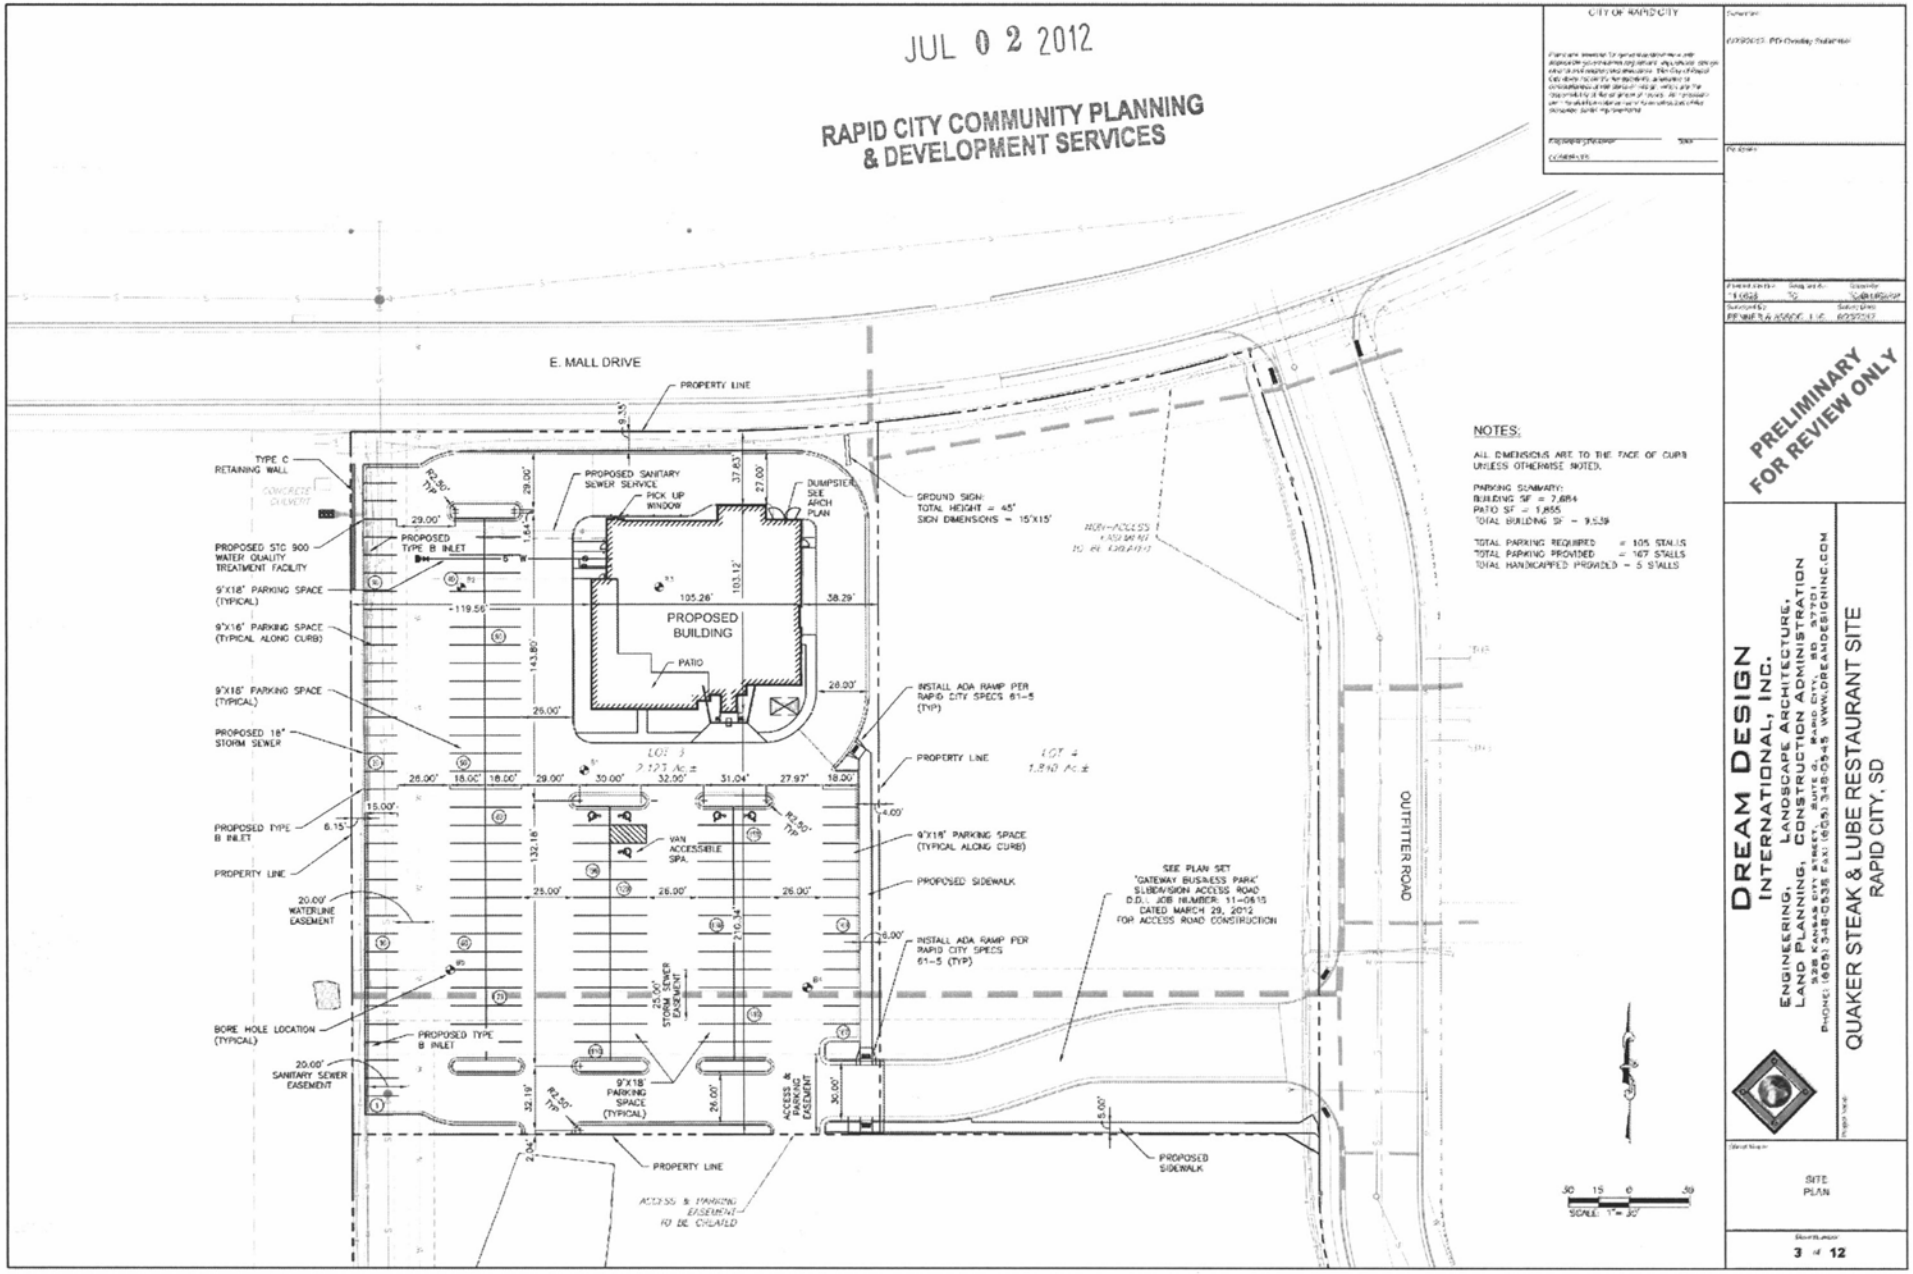

CITY OF RAPID CITY

PRELIMINARY FOR REVIEW ONLY

DREAM DESIGN INTERNATIONAL, INC.
ENGINEERING, LAND PLANNING, LANDSCAPE ARCHITECTURE, CONSTRUCTION ADMINISTRATION
328 KANSAS CITY STREET, SUITE G, RAPID CITY, SD 57701
PHONE: (605) 348-0538 FAX: (605) 348-0545 WWW.DREAMDESIGNINC.COM

QUAKER STEAK & LUBE RESTAURANT SITE
RAPID CITY, SD

SITE PLAN

3 of 12