12PD045

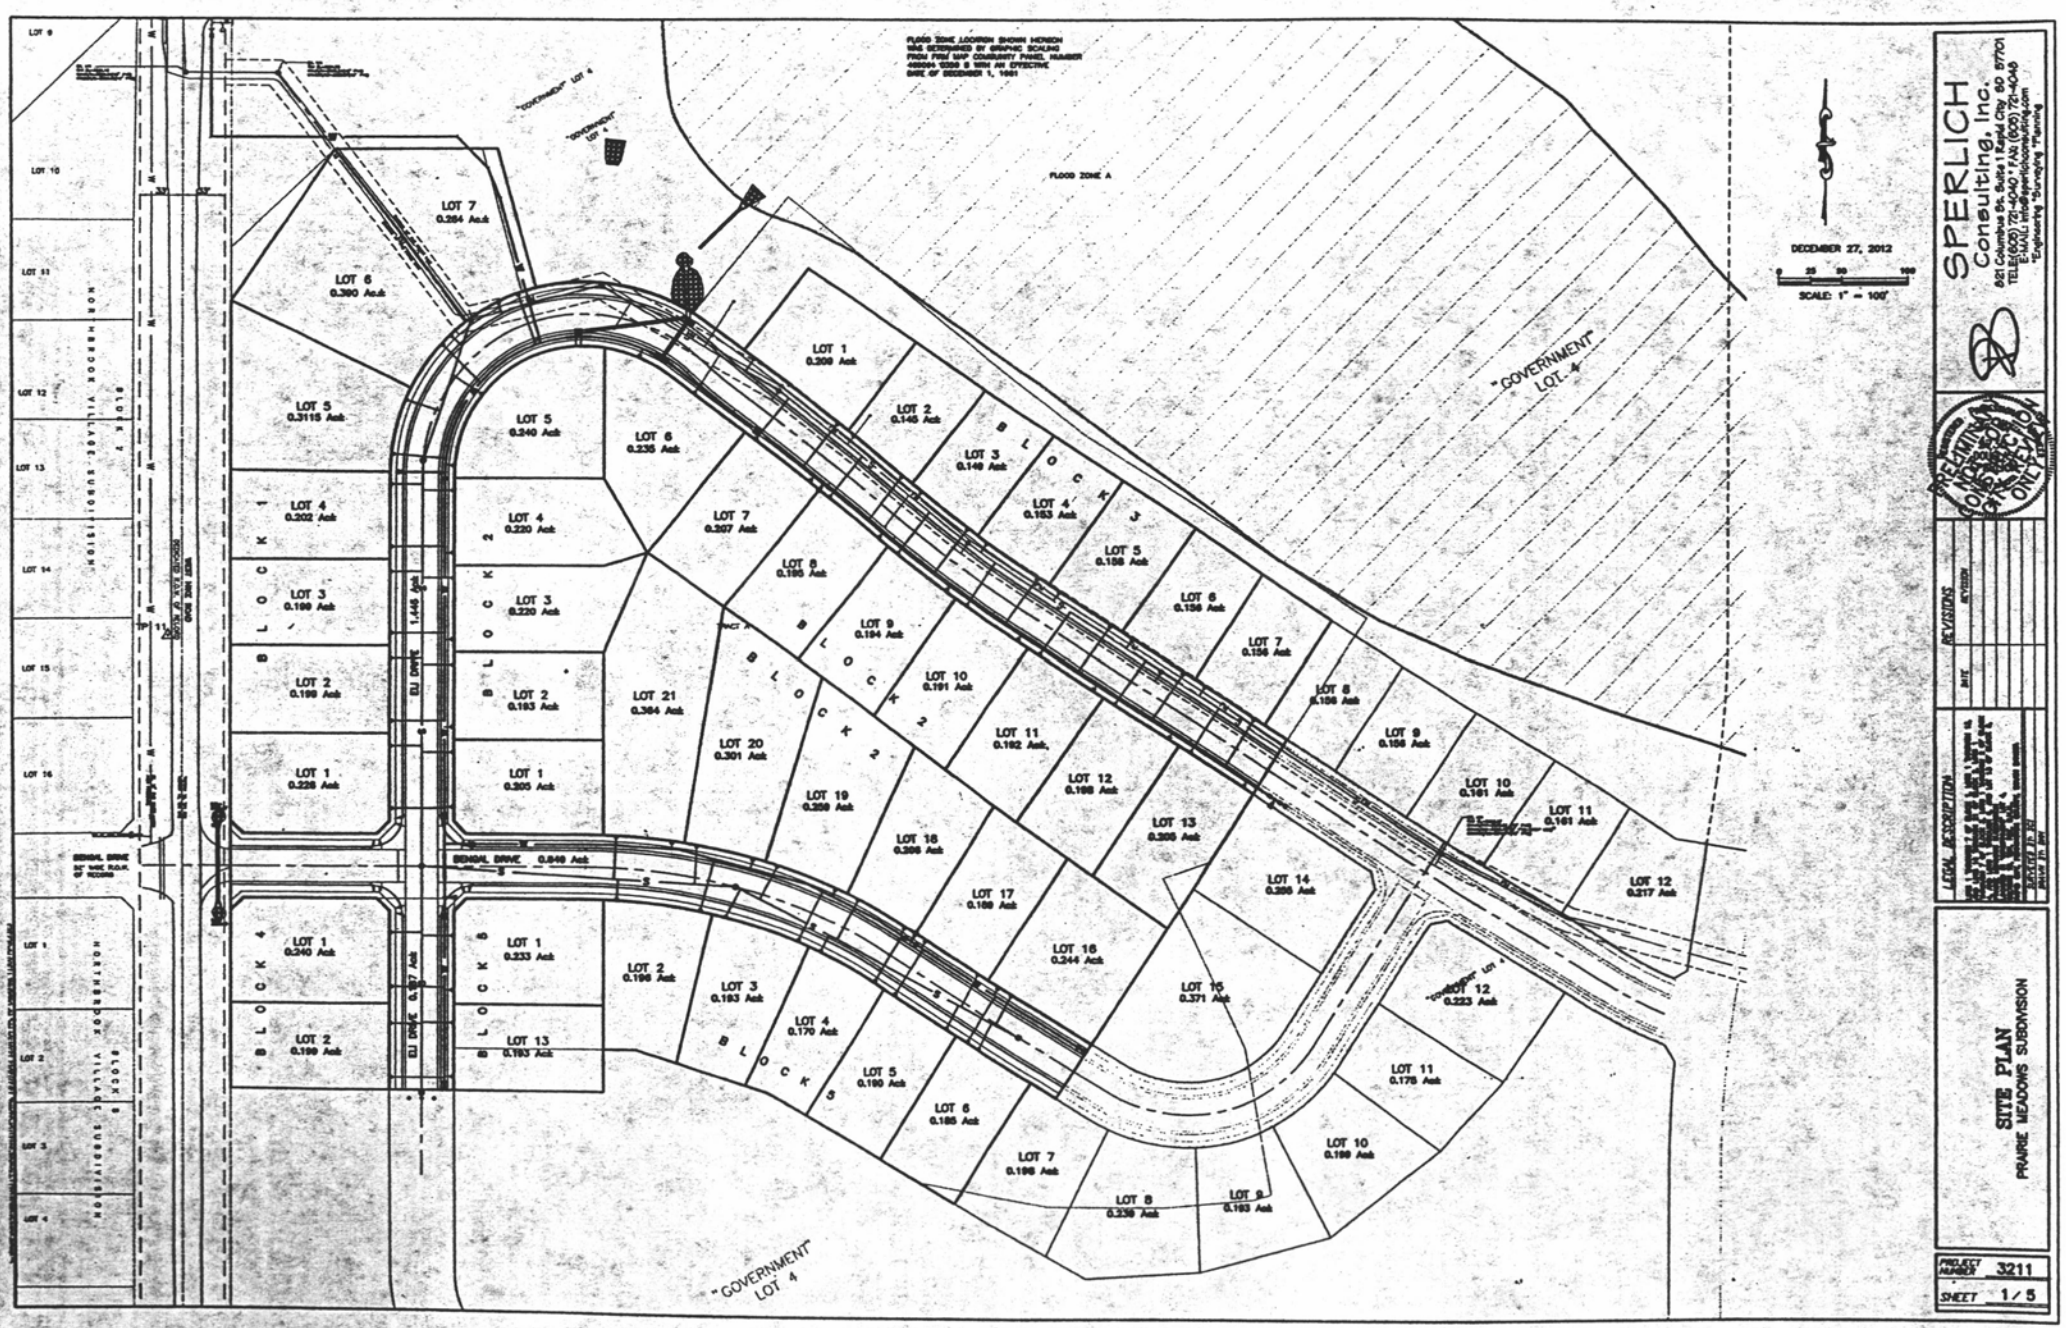
FLOOD ZONE LOCATION SHOWN HEREON WAS DETERMINED BY GRAPHIC SCALING FROM FIRM MAP COMMUNITY PANEL NUMBER 080040 0330 D WITH AN EFFECTIVE DATE OF DECEMBER 1, 1981
FLOOD ZONE A
"GOVERNMENT LOT 4"
"GOVERNMENT LOT 5"
"GOVERNMENT LOT 4"
"GOVERNMENT LOT 4"
DECEMBER 27, 2012
SCALE: 1" = 100'
SPERLICH Consulting, Inc.
821 Columbus Bl., Suite 1 Grand City, CO 81501
TELE(970) 241-0040 FAX (970) 241-4049
E-MAIL: info@sperlichconsulting.com
"Engineering "Surveying "Planning
PRELIMINARY NOT FOR CONSTRUCTION
REVISIONS
DATE
REVISION
SITE PLAN
PRAIRIE MEADOWS SUBDIVISION
PROJECT NUMBER 3211
SHEET 1 / 5
BLOCK 1
BLOCK 2
BLOCK 3
BLOCK 4
BLOCK 5
BLOCK 6
BLOCK 7
HOUSTON VILLAGE - SUBDIVISION
HARBOR VILLAGE SUBDIVISION
BENDAL DRIVE
ELI DRIVE
LOT 1 0.208 Ac±
LOT 2 0.145 Ac±
LOT 3 0.149 Ac±
LOT 4 0.163 Ac±
LOT 5 0.188 Ac±
LOT 6 0.156 Ac±
LOT 7 0.156 Ac±
LOT 8 0.156 Ac±
LOT 9 0.156 Ac±
LOT 10 0.161 Ac±
LOT 11 0.161 Ac±
LOT 12 0.217 Ac±
LOT 13 0.208 Ac±
LOT 14 0.205 Ac±
LOT 15 0.371 Ac±
LOT 16 0.244 Ac±
LOT 17 0.169 Ac±
LOT 18 0.208 Ac±
LOT 19 0.209 Ac±
LOT 20 0.301 Ac±
LOT 21 0.364 Ac±
LOT 22 0.223 Ac±
LOT 1 0.205 Ac±
LOT 2 0.193 Ac±
LOT 3 0.220 Ac±
LOT 4 0.220 Ac±
LOT 5 0.240 Ac±
LOT 6 0.235 Ac±
LOT 7 0.207 Ac±
LOT 8 0.195 Ac±
LOT 9 0.194 Ac±
LOT 10 0.191 Ac±
LOT 11 0.192 Ac±
LOT 12 0.198 Ac±
LOT 13 0.208 Ac±
LOT 1 0.228 Ac±
LOT 2 0.198 Ac±
LOT 3 0.199 Ac±
LOT 4 0.202 Ac±
LOT 5 0.3115 Ac±
LOT 6 0.390 Ac±
LOT 7 0.264 Ac±
LOT 1 0.340 Ac±
LOT 2 0.199 Ac±
LOT 1 0.333 Ac±
LOT 2 0.196 Ac±
LOT 3 0.193 Ac±
LOT 4 0.170 Ac±
LOT 5 0.190 Ac±
LOT 6 0.185 Ac±
LOT 7 0.196 Ac±
LOT 8 0.239 Ac±
LOT 9 0.193 Ac±
LOT 10 0.199 Ac±
LOT 11 0.178 Ac±
LOT 12 0.223 Ac±
LOT 13 0.193 Ac±