13PD014

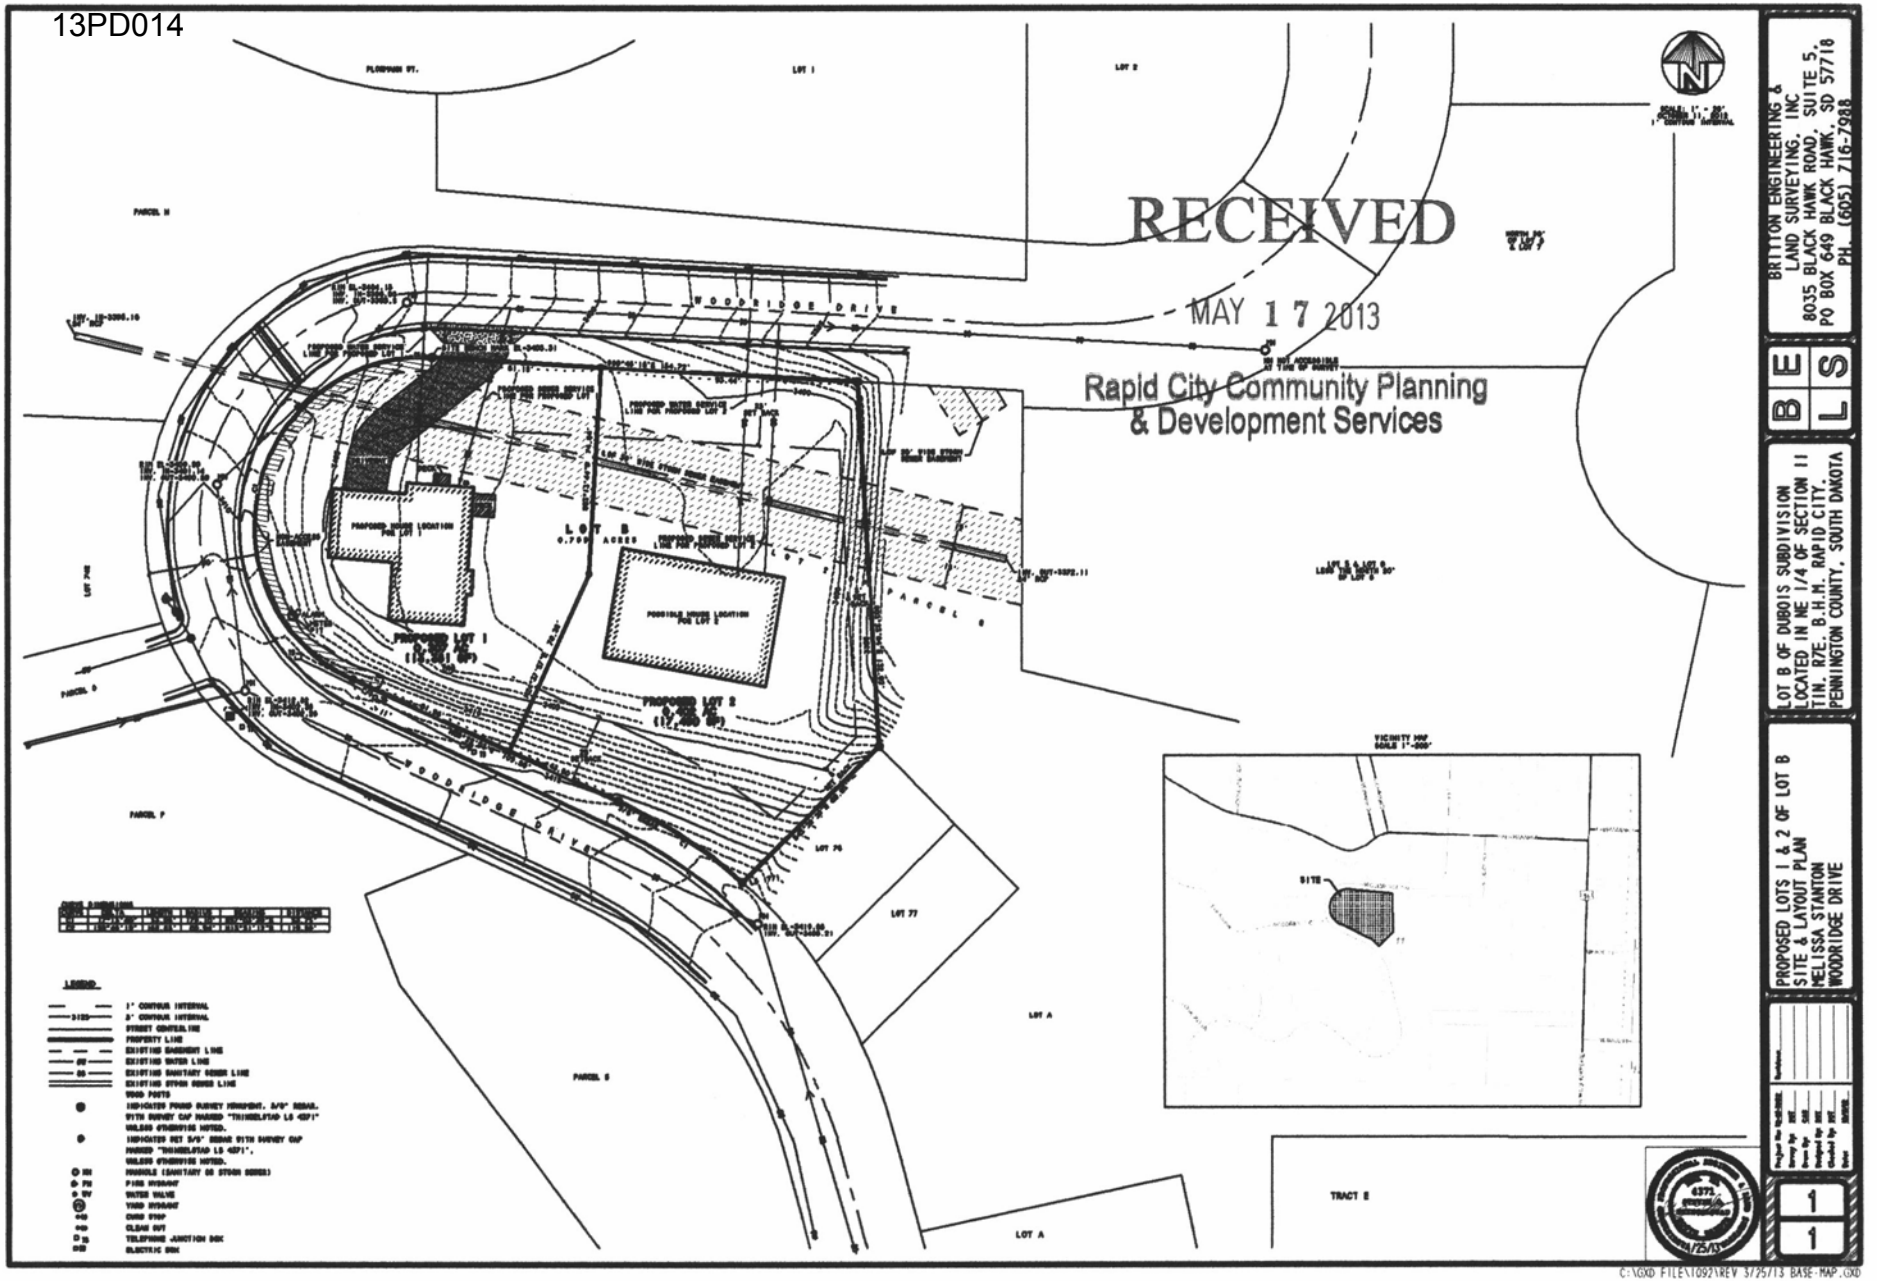

BRITTON ENGINEERING & LAND SURVEYING, INC
8035 BLACK HAWK ROAD, SUITE 5,
PO BOX 649 BLACK HAWK, SD 57718
PH. (605) 716-7988

B E
L S

LOT B OF DUBOIS SUBDIVISION
LOCATED IN NE 1/4 OF SECTION 11
T1N, R7E, B.H.M. RAPID CITY,
PENNINGTON COUNTY, SOUTH DAKOTA

PROPOSED LOTS 1 & 2 OF LOT B
SITE & LAYOUT PLAN
MELISSA STANTON
WOODRIDGE DRIVE

1
1

C:\GXD FILE\1092\REV 3/25/13 BASE-MAP.GXD