13PD016

RECEIVED

MAY 2 4 2013

RAPID CITY COMMUNITY PLANNING & DEVELOPMENT SERVICES

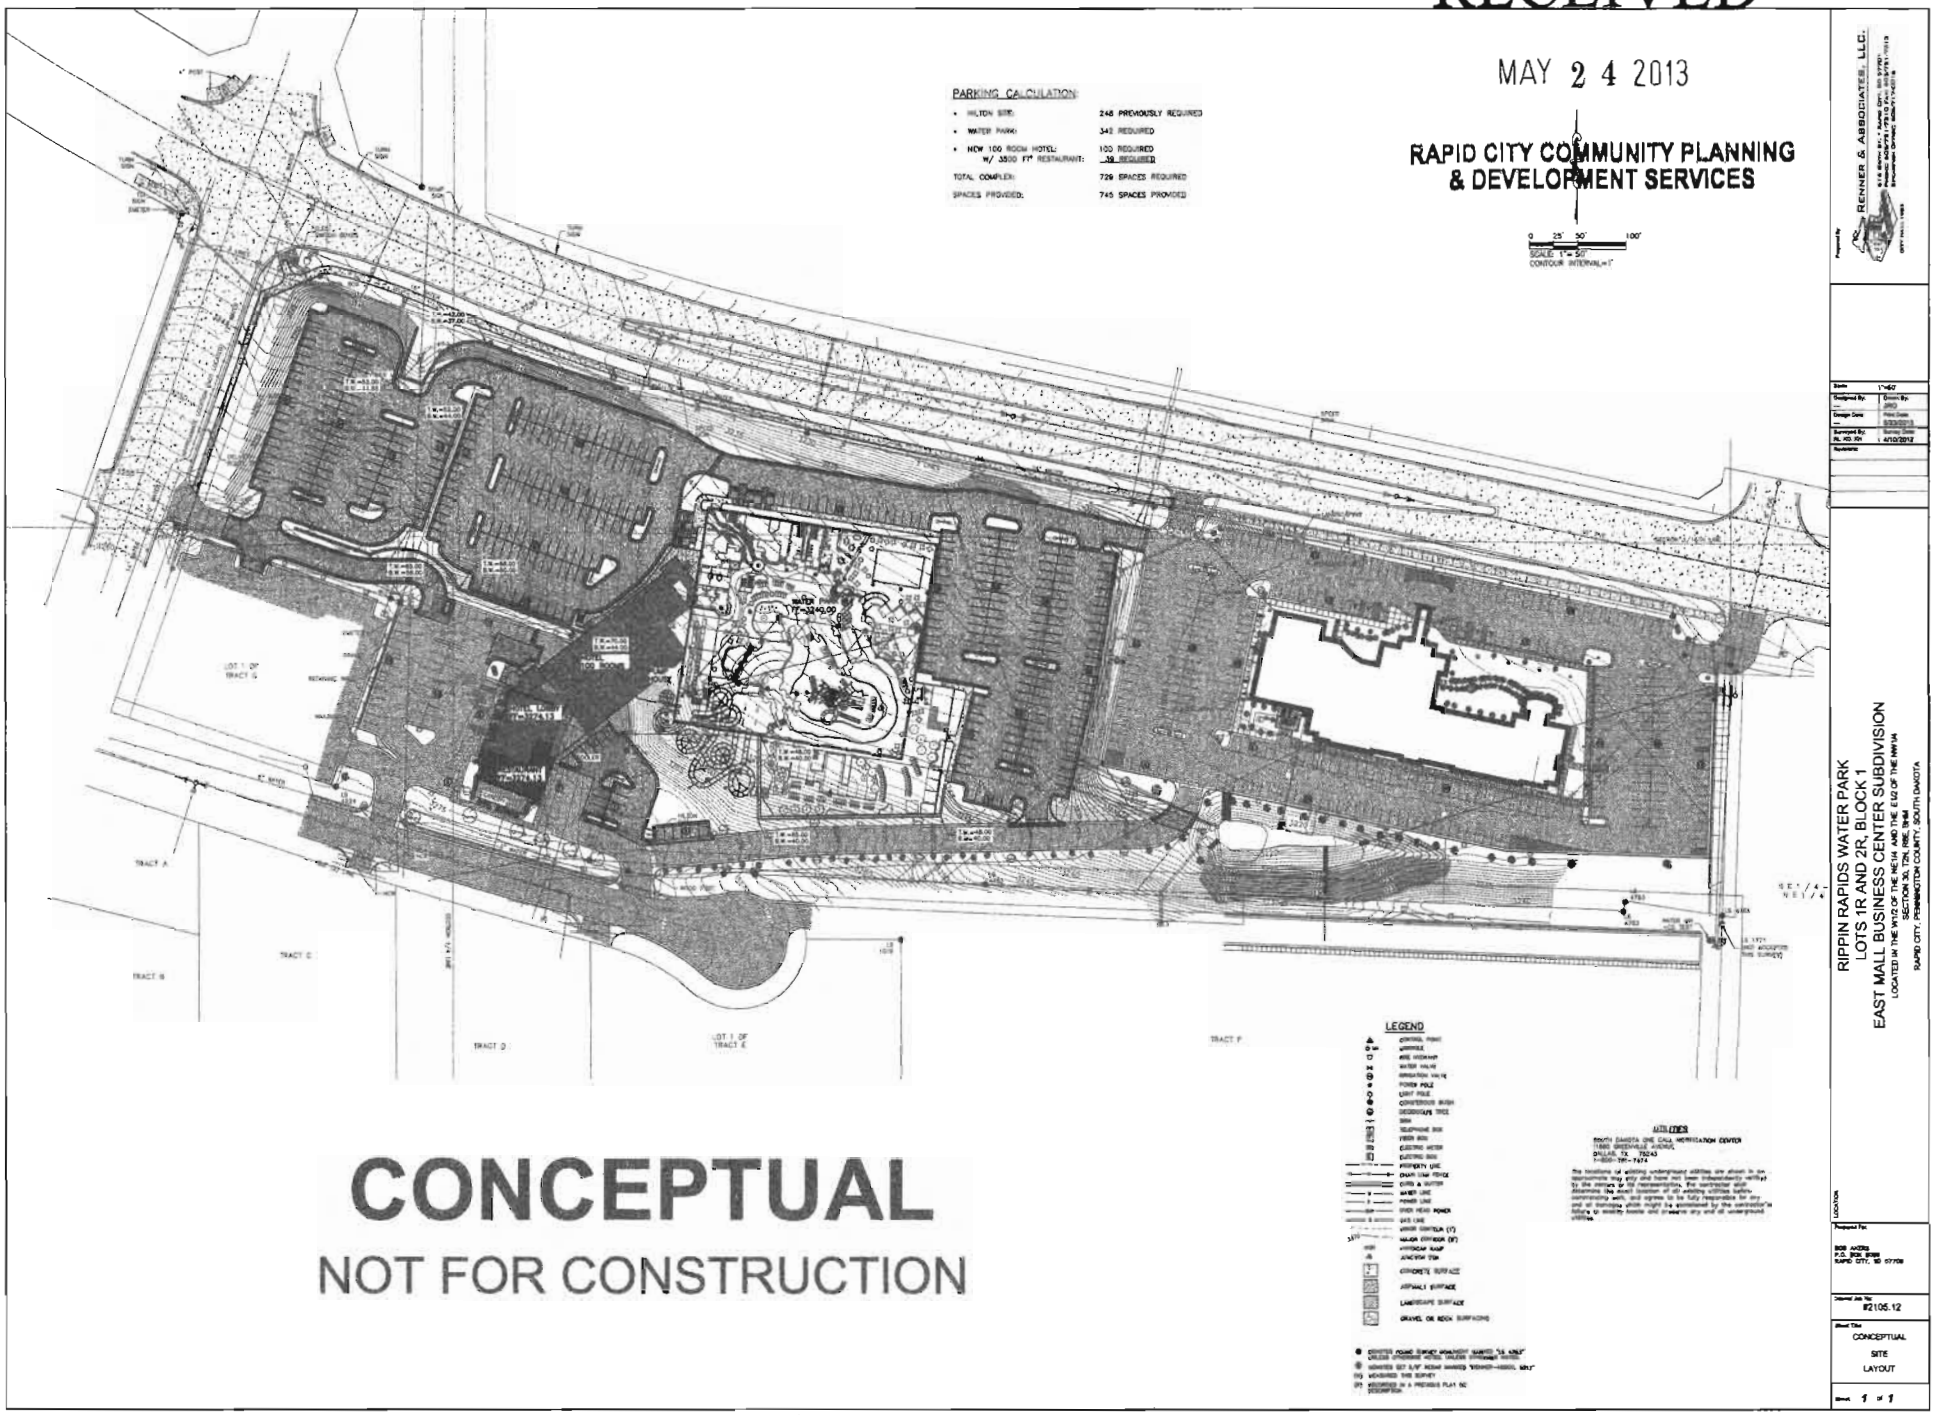

CONCEPTUAL

NOT FOR CONSTRUCTION

RENNER & ASSOCIATES, LLC.

RIPPIN RAPIDS WATER PARK
LOTS 1R AND 2R, BLOCK 1
EAST MALL BUSINESS CENTER SUBDIVISION
LOCATED IN THE W1/2 OF THE NE1/4 AND THE E1/2 OF THE NW1/4
SECTION 30, T2N, R8E, BHM
RAPID CITY, PENNINGTON COUNTY, SOUTH DAKOTA

Scale: 1"=60'
Designed By: JRC
Drawn By: JRC
Surveyed By: RL, KD, KH
Survey Date: 4/10/2012

Prepared For:
BOB AKERS
P.O. BOX 8088
RAPID CITY, SD 57709

Project Job No: #2105.12

Sheet Title: CONCEPTUAL SITE LAYOUT

Sheet 1 of 1