13PD041

RECEIVED

SEP 24 2013

RAPID CITY COMMUNITY PLANNING & DEVELOPMENT SERVICES

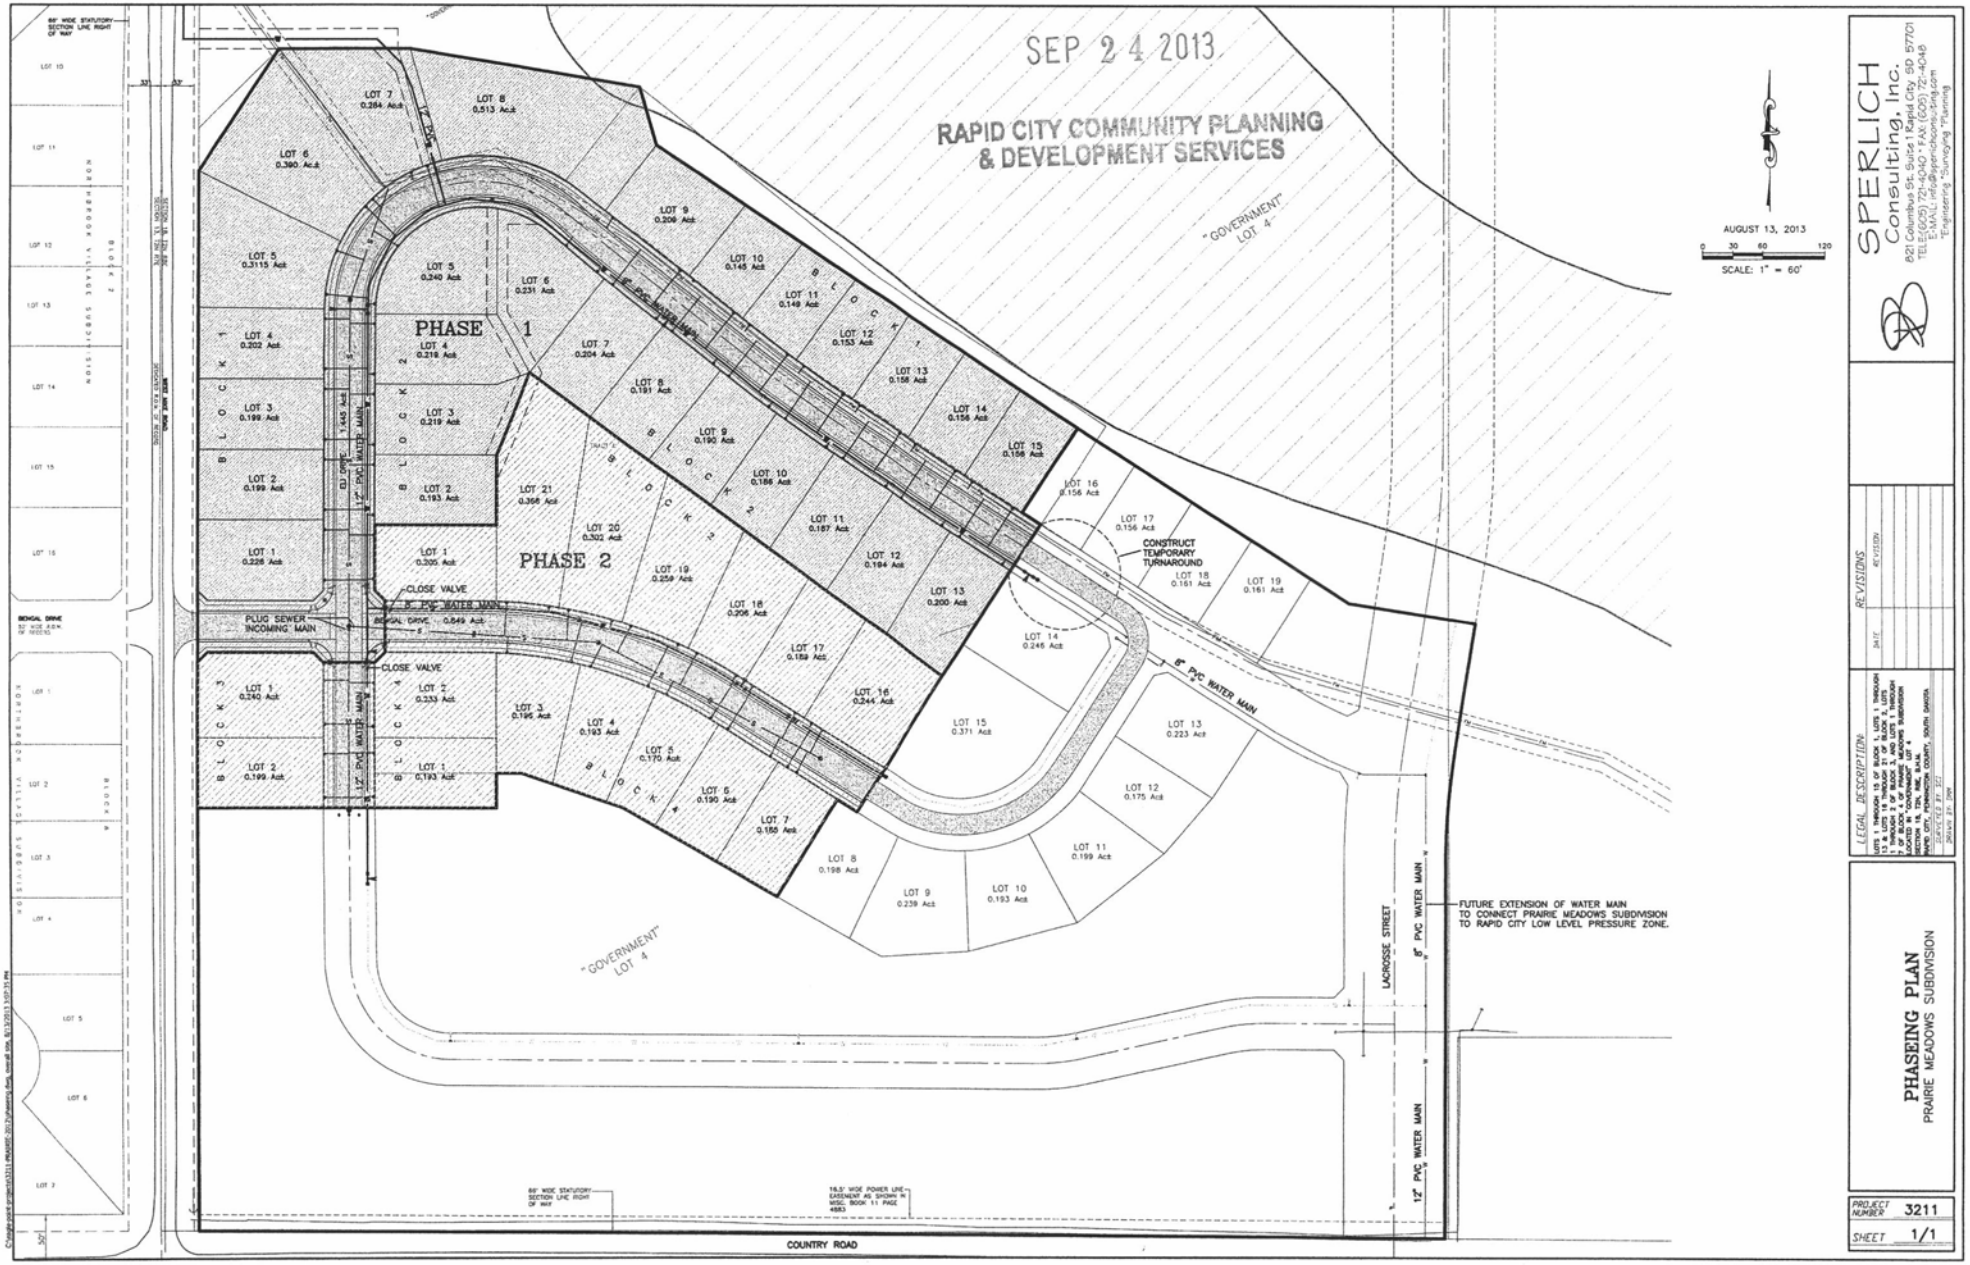

AUGUST 13, 2013

0 30 60 120

SCALE: 1" = 60'

SPERLICH Consulting, Inc.
821 Columbus St. Suite 1 Rapid City, SD 57701
TELE:(605) 721-4040 • FAX:(605) 721-4048
E-MAIL: info@sperlichconsulting.com
Engineering Surveying Planning

REVISIONS

DATE	REVISION

LEGAL DESCRIPTION

LOTS 1 THROUGH 15 OF BLOCK 1, LOTS 1 THROUGH 13 & BLOCK 2, LOTS 1 THROUGH 7 OF BLOCK 3, AND LOTS 1 THROUGH 11 OF BLOCK 4 OF PRAIRIE MEADOWS SUBDIVISION LOCATED IN "GOVERNMENT" LOT 4 IN SECTION 18, T2N, R6E, B.H.M., RAPID CITY, PENNINGTON COUNTY, SOUTH DAKOTA.

SURVEYED BY: ____ DATE: ____

DRAWN BY: DWE

PHASEING PLAN

PRAIRIE MEADOWS SUBDIVISION

PROJECT NUMBER 3211

SHEET 1/1