13PL106

RECEIVED

OCT 11 2013

Rapid City Community Planning
& Development Services

605-388-9652
AUGUST 2, 2013

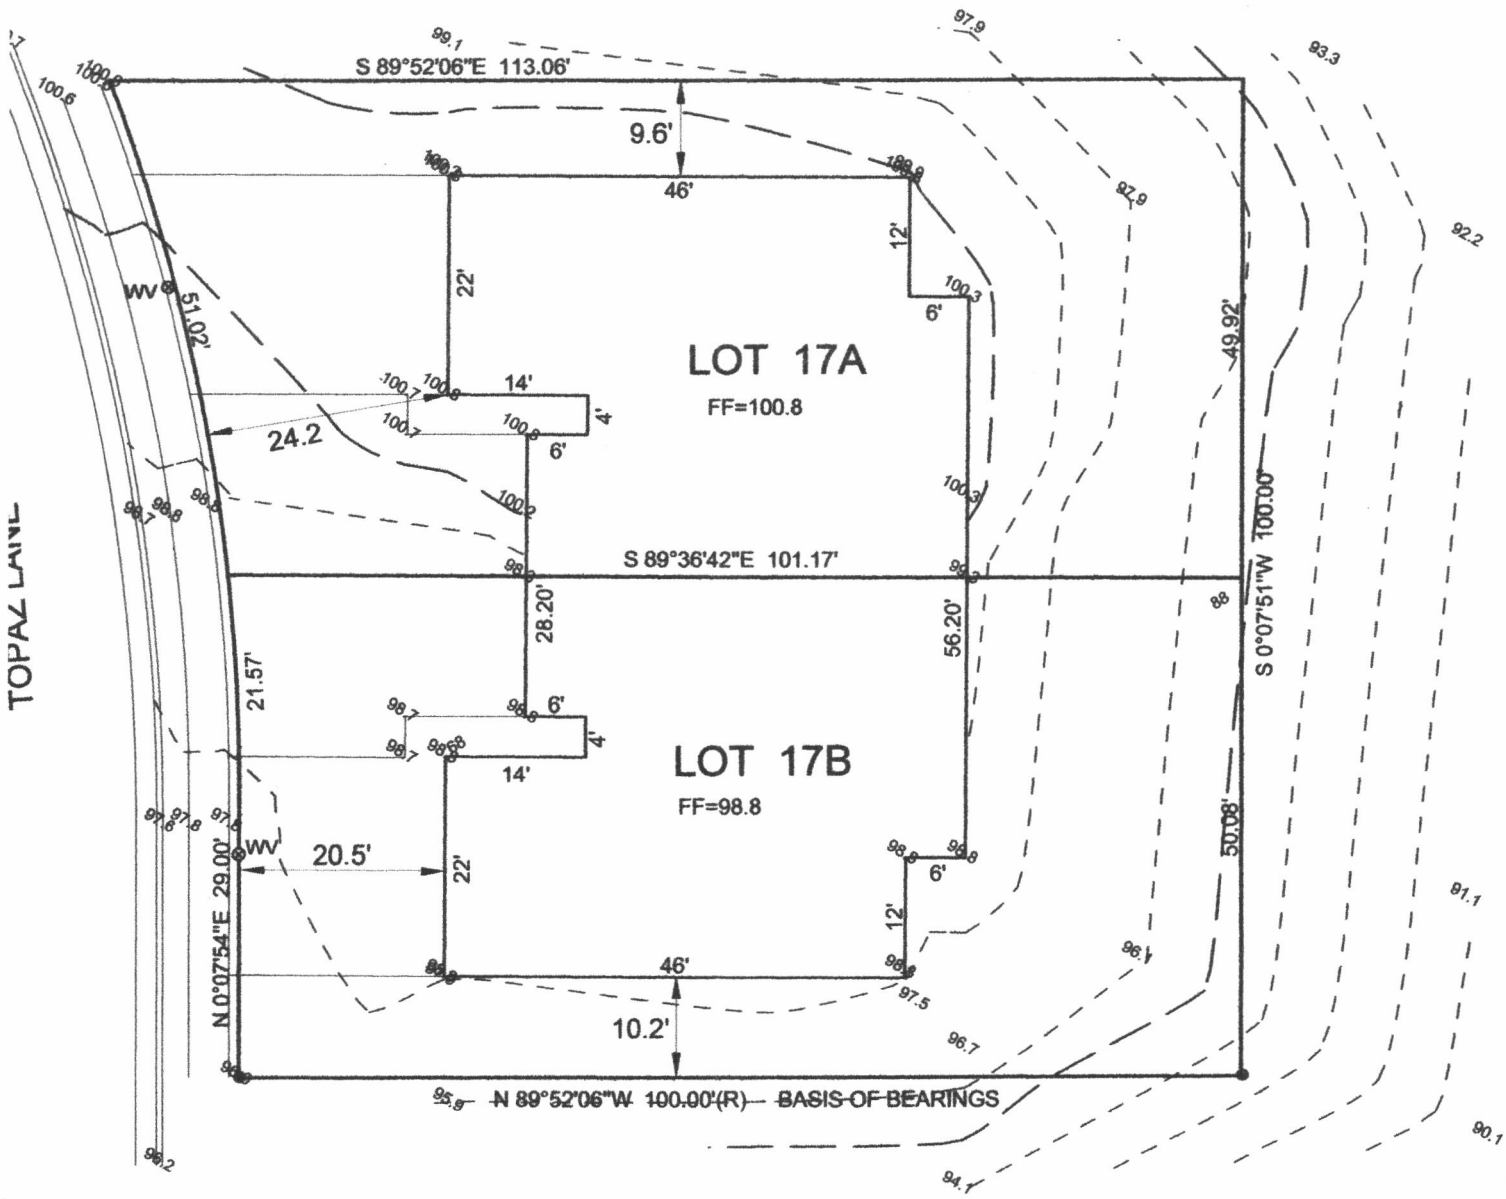

SITE PLAN - LOTS 17A & 17B IN BLOCK 1
OF GEMSTONE SUBDIVISION, RAPID CITY,
PENNINGTON COUNTY, SOUTH DAKOTA