13PL138

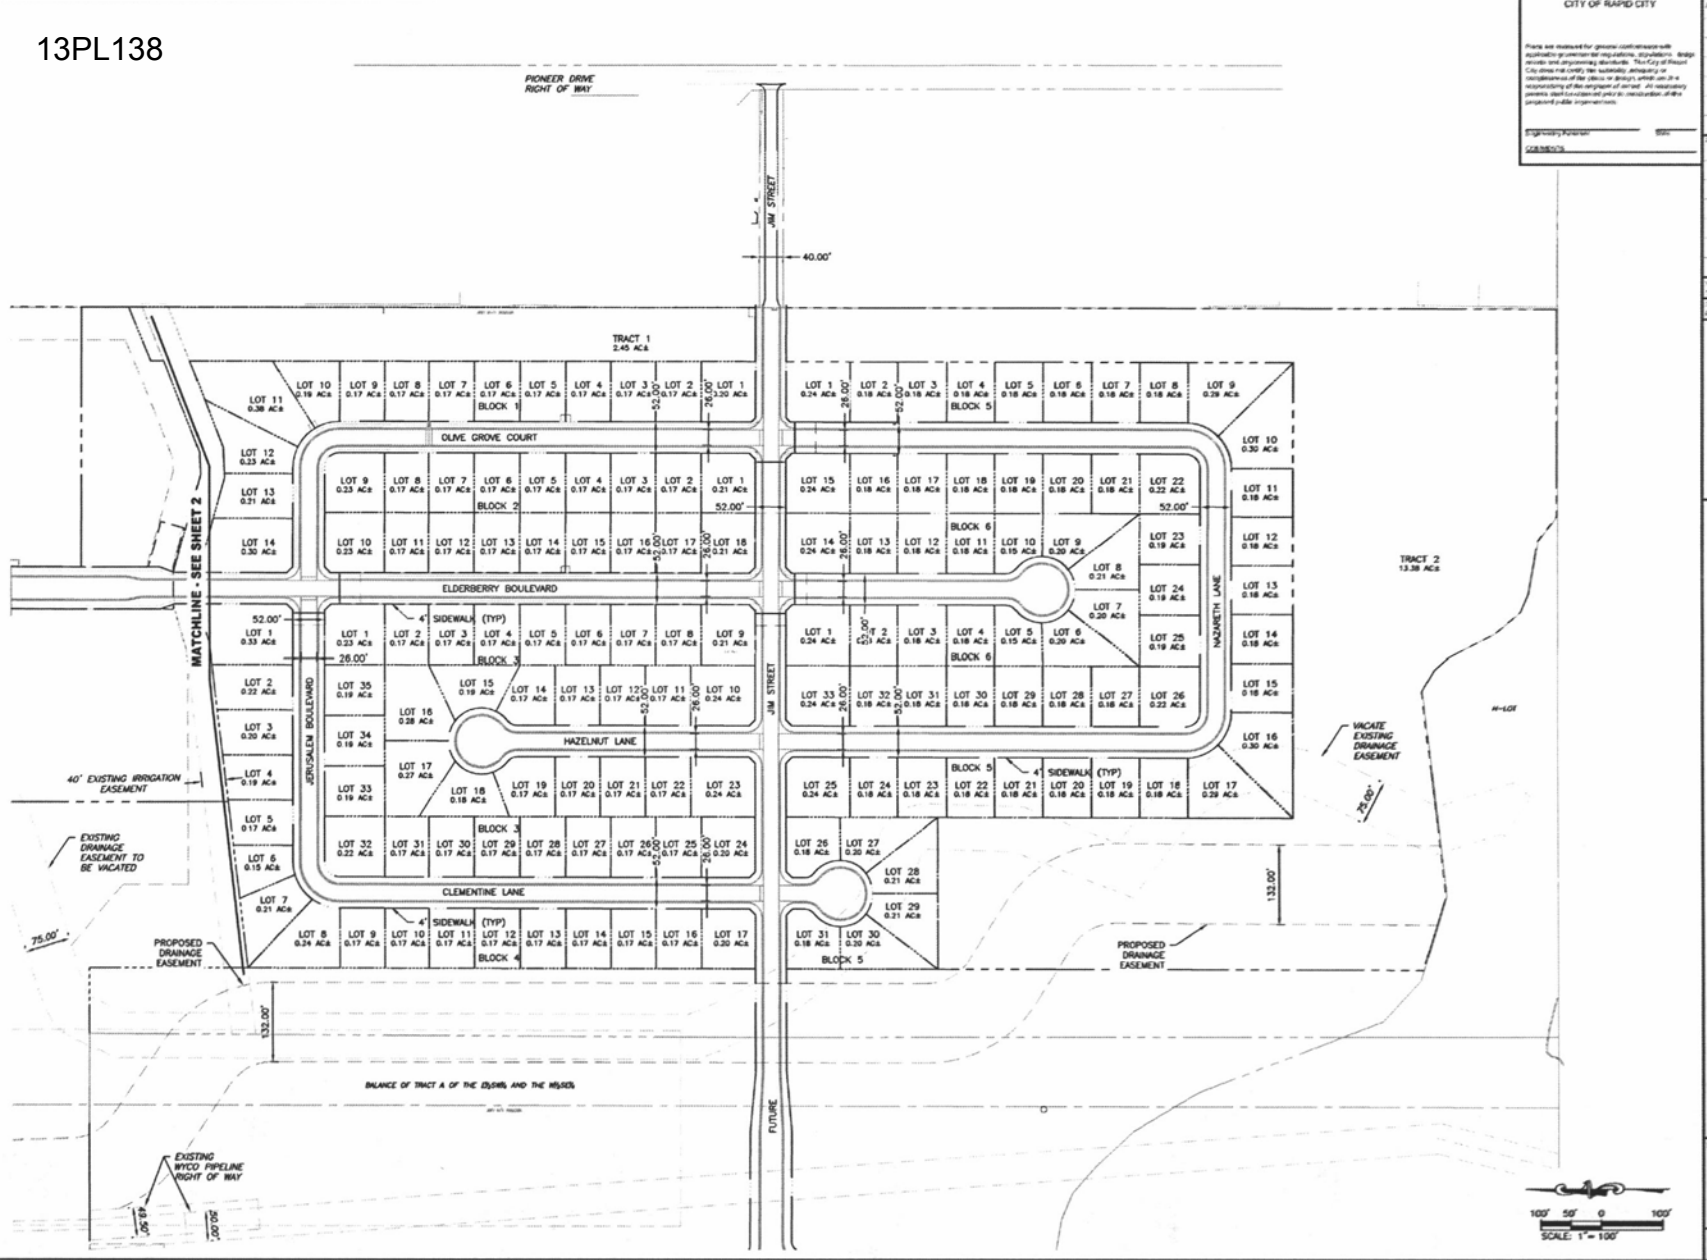

CITY OF RAPID CITY

12/13/19 - PRELIM SUBD PLAN

PRELIMINARY FOR REVIEW ONLY

DREAM DESIGN
INTERNATIONAL, INC.
ENGINEERING, LANDSCAPE ARCHITECTURE, LAND PLANNING, CONSTRUCTION ADMINISTRATION
528 KANSAS CITY STREET, SUITE 4, RAPID CITY, SD 57701
PHONE: (605) 348-0038 FAX: (605) 348-0148 WWW.DREAMDESIGNINC.COM

ORCHARD MEADOWS
RAPID CITY, SOUTH DAKOTA

SITE LAYOUT - SOUTH

3 of 7