15PD012

RECEIVED

APR 23 2015

RAPID CITY COMMUNITY PLANNING & DEVELOPMENT SERVICES

EXHIBIT 'A'

LOTS 1–3 OF TRACT G–1, MCMAHON SUBDIVISION

LOCATED IN THE NE1/4 OF THE SW1/4 OF
SECTION 24, T2N, R7E, BHM
CITY OF RAPID CITY, PENNINGTON COUNTY, SOUTH DAKOTA

APRIL 23, 2015

0 20' 40'
SCALE: 1"= 40'

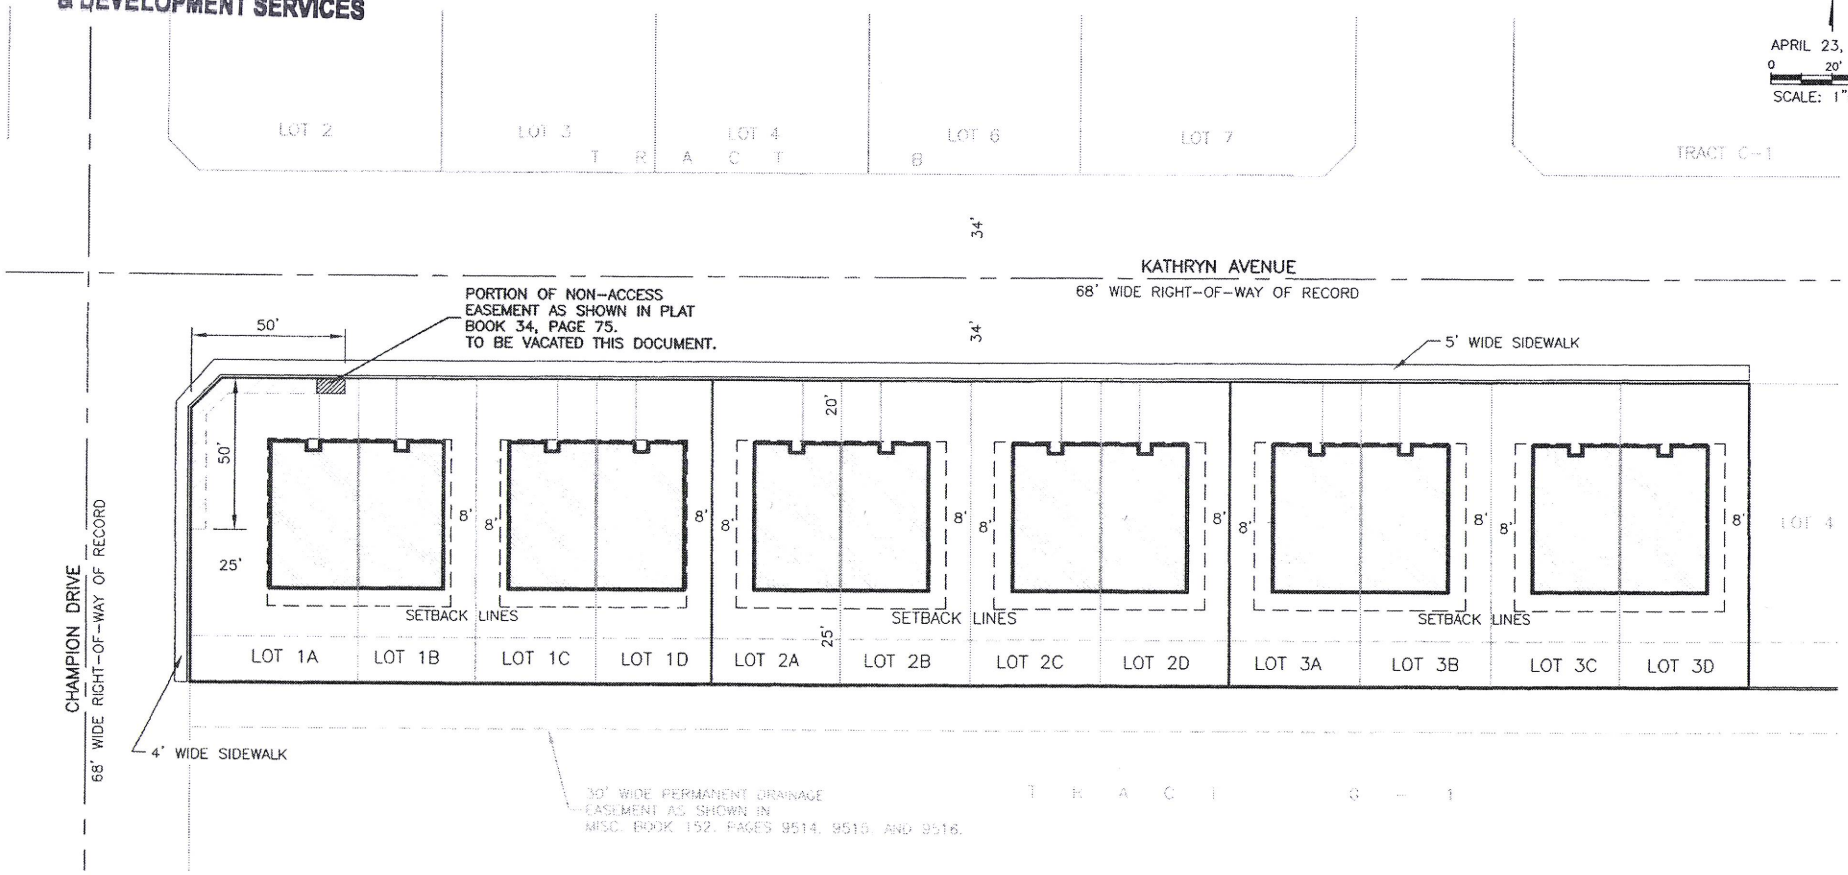

RENNER ASSOCIATES, LLC
CIVIL ENGINEERING · LAND SURVEYING
616 SIXTH STREET RAPID CITY, SD 57701
PH: 605. 721-7310 FX: 605. 721-7313
RENNERASSOC.COM

NOTE: ALL HOUSES TYPICAL

SQUARE FEET PER LOT			
LOT 1A 5408.7	LOT 1B 3935.9	LOT 1C 3936.8	LOT 1D 3760.7
LOT 2A 4275.6	LOT 2B 4276.6	LOT 2C 4277.7	LOT 2D 4278.7
LOT 3A 4279.7	LOT 3B 4280.6	LOT 3C 4281.1	LOT 3D 4281.4

LAR

#2726