01UR010

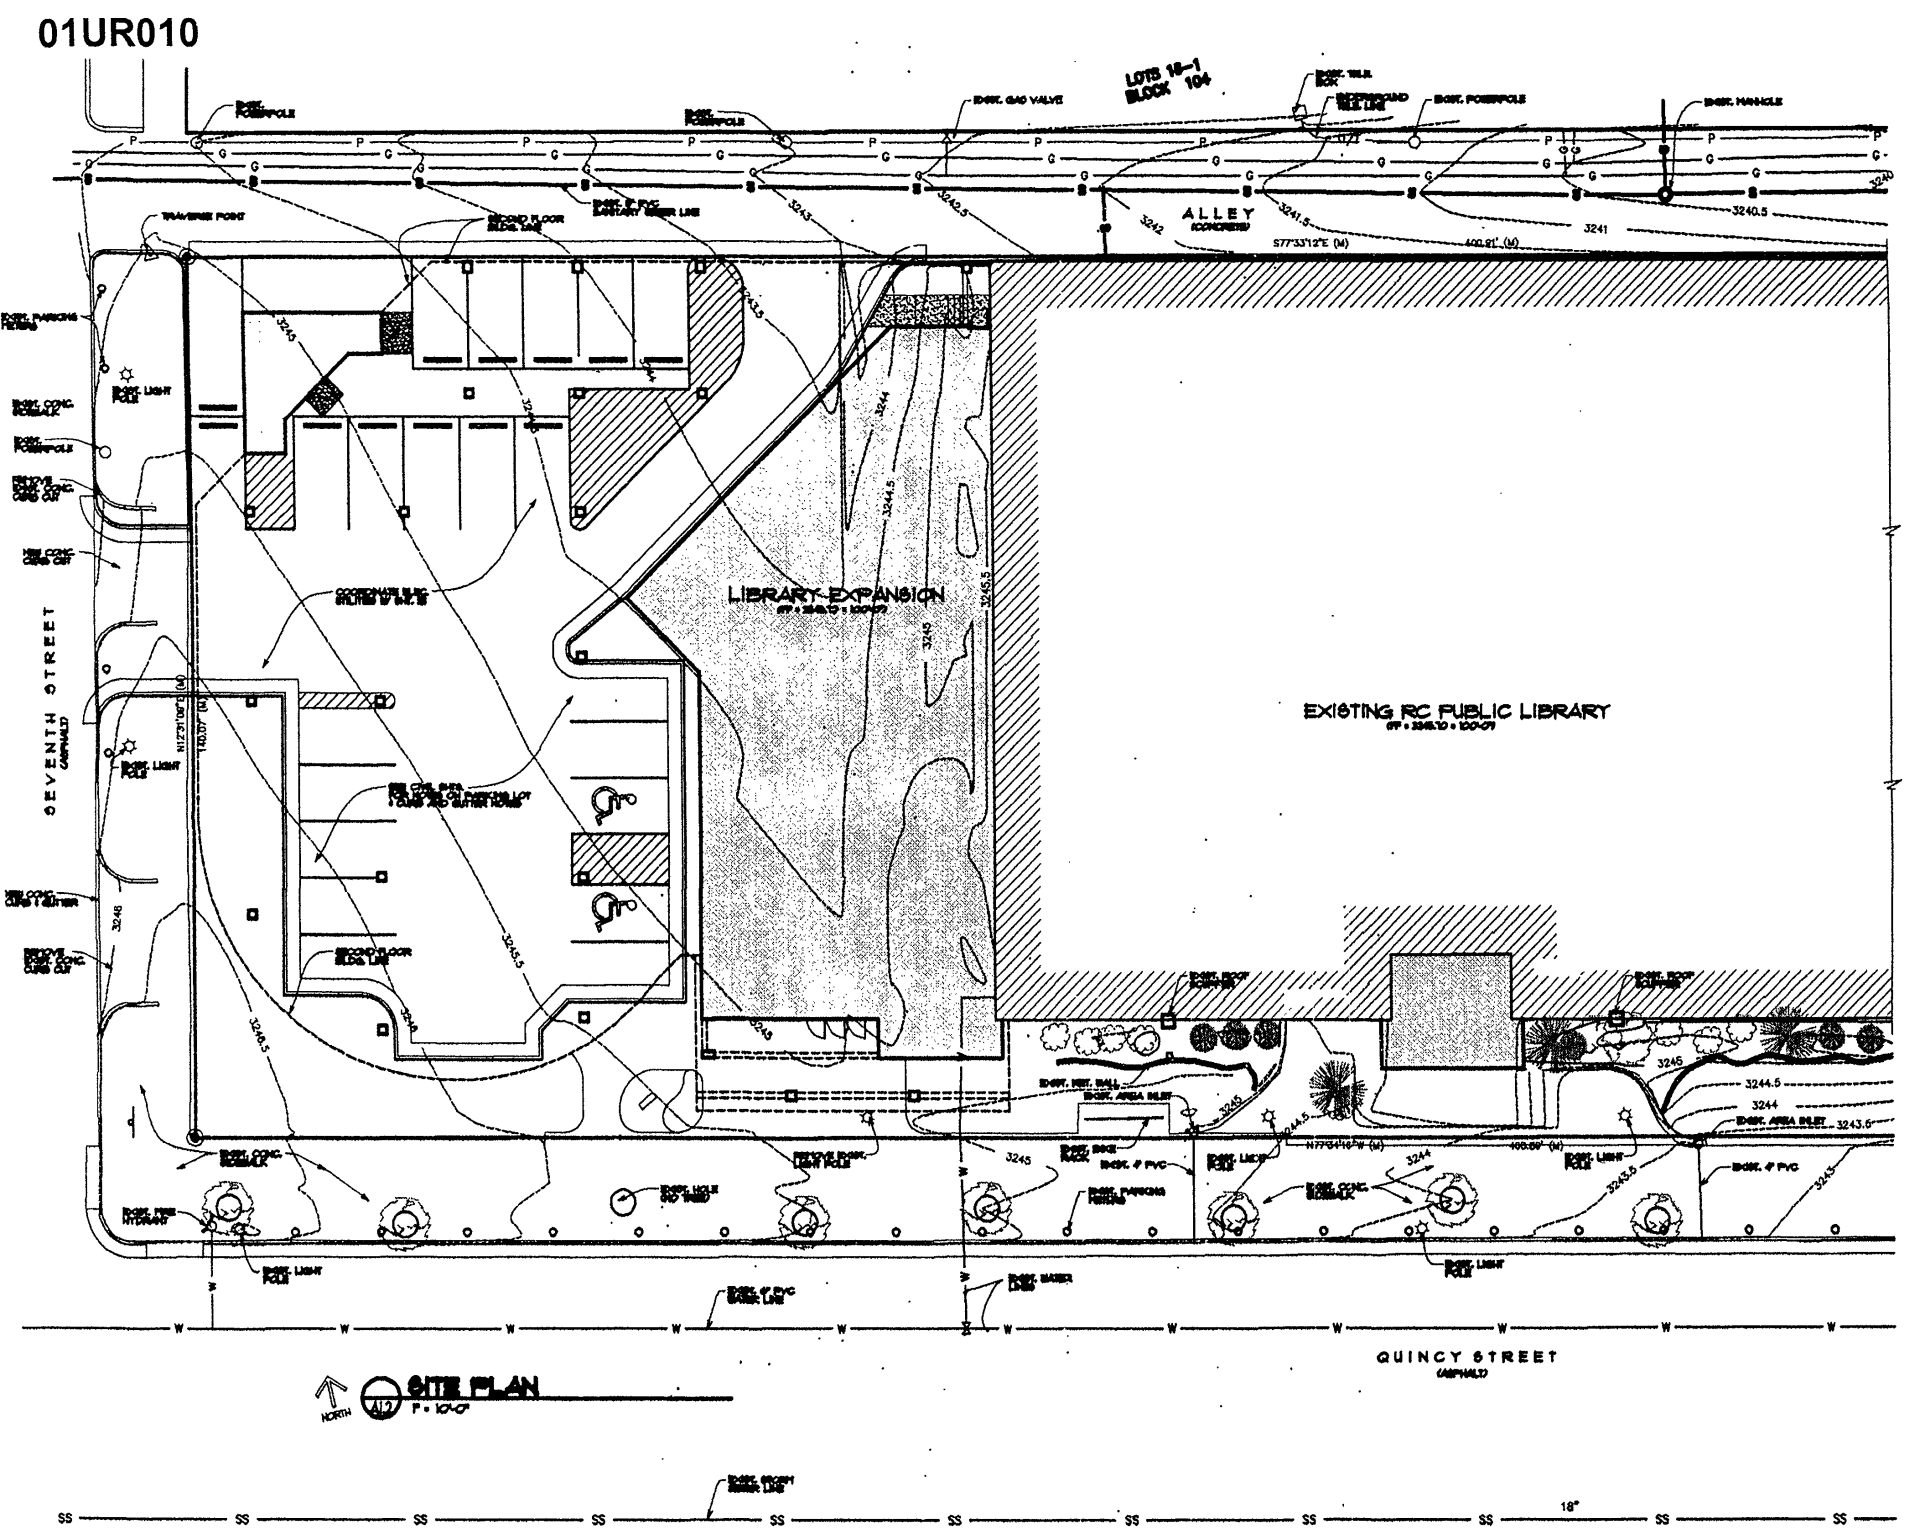
LOTS 18-1
BLOCK 104
ALLEY
LIBRARY EXPANSION
EXISTING RC PUBLIC LIBRARY
SEVENTH STREET
QUINCY STREET
SITE PLAN
NORTH