Lot is at end of Prestwick
Last lot on Right next to
maintainance area & wash -
end of cul-de-sac.

6720
PRESTWICK ROAD
(52' ROW)

LOT 6 Block 10
PHASE 3

Steve Michels
787-4967
390-7240.
Michels Pers. Home

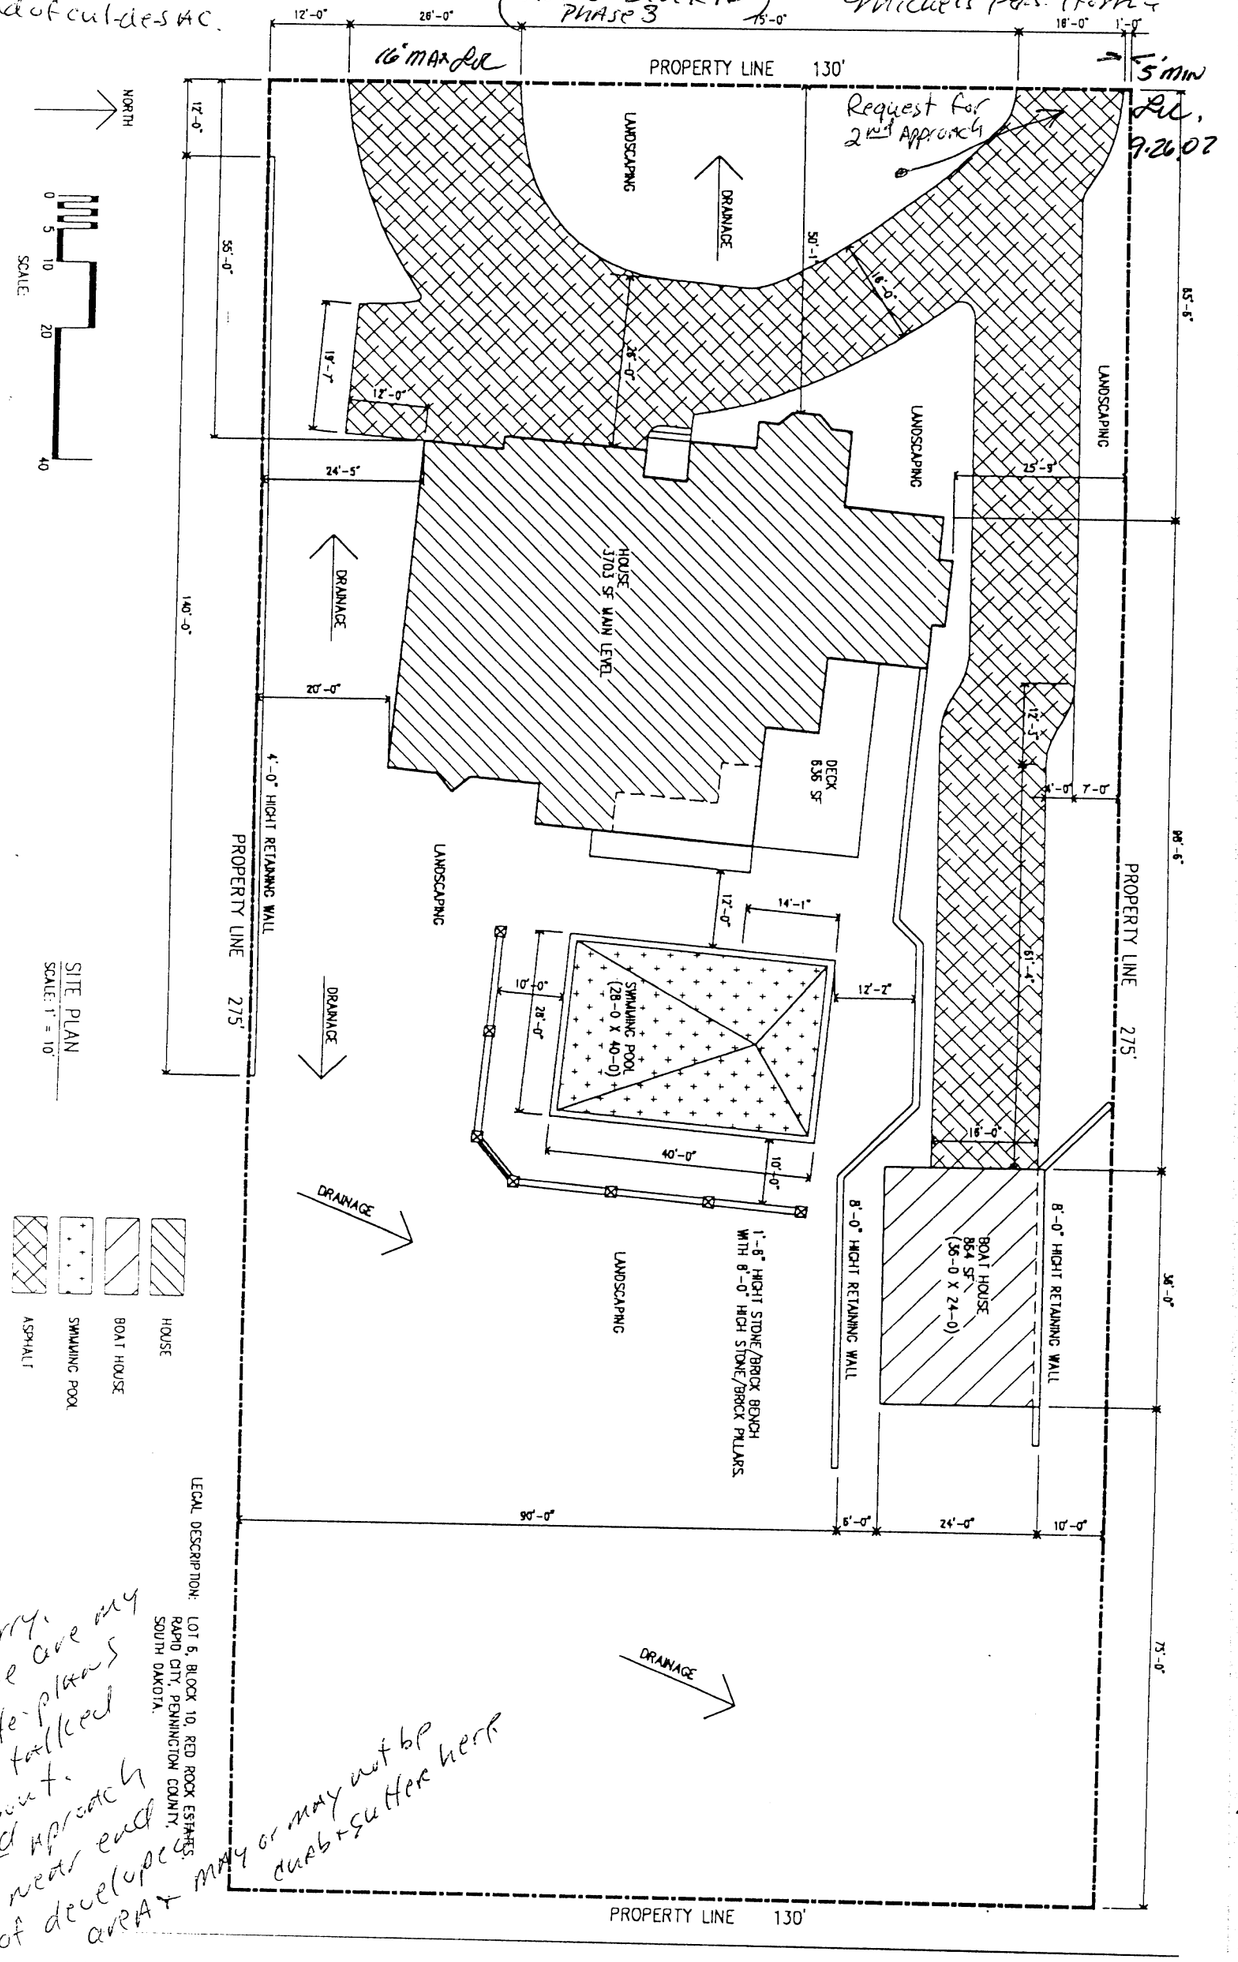

LEGAL DESCRIPTION: LOT 6, BLOCK 10, RED ROCK ESTATES, RAPID CITY, PENNINGTON COUNTY, SOUTH DAKOTA.

Larry,
Here are my
site plans
we talked
about.
2nd approach
is near end
of developed
area. May or may not be
curb cut here

RC,
9.26.07