H:\Land Projects\8130.13 Menards\dwg\813013majoramendment.dwg, Sheet 1, 10/19/2004 02:41:44 PM

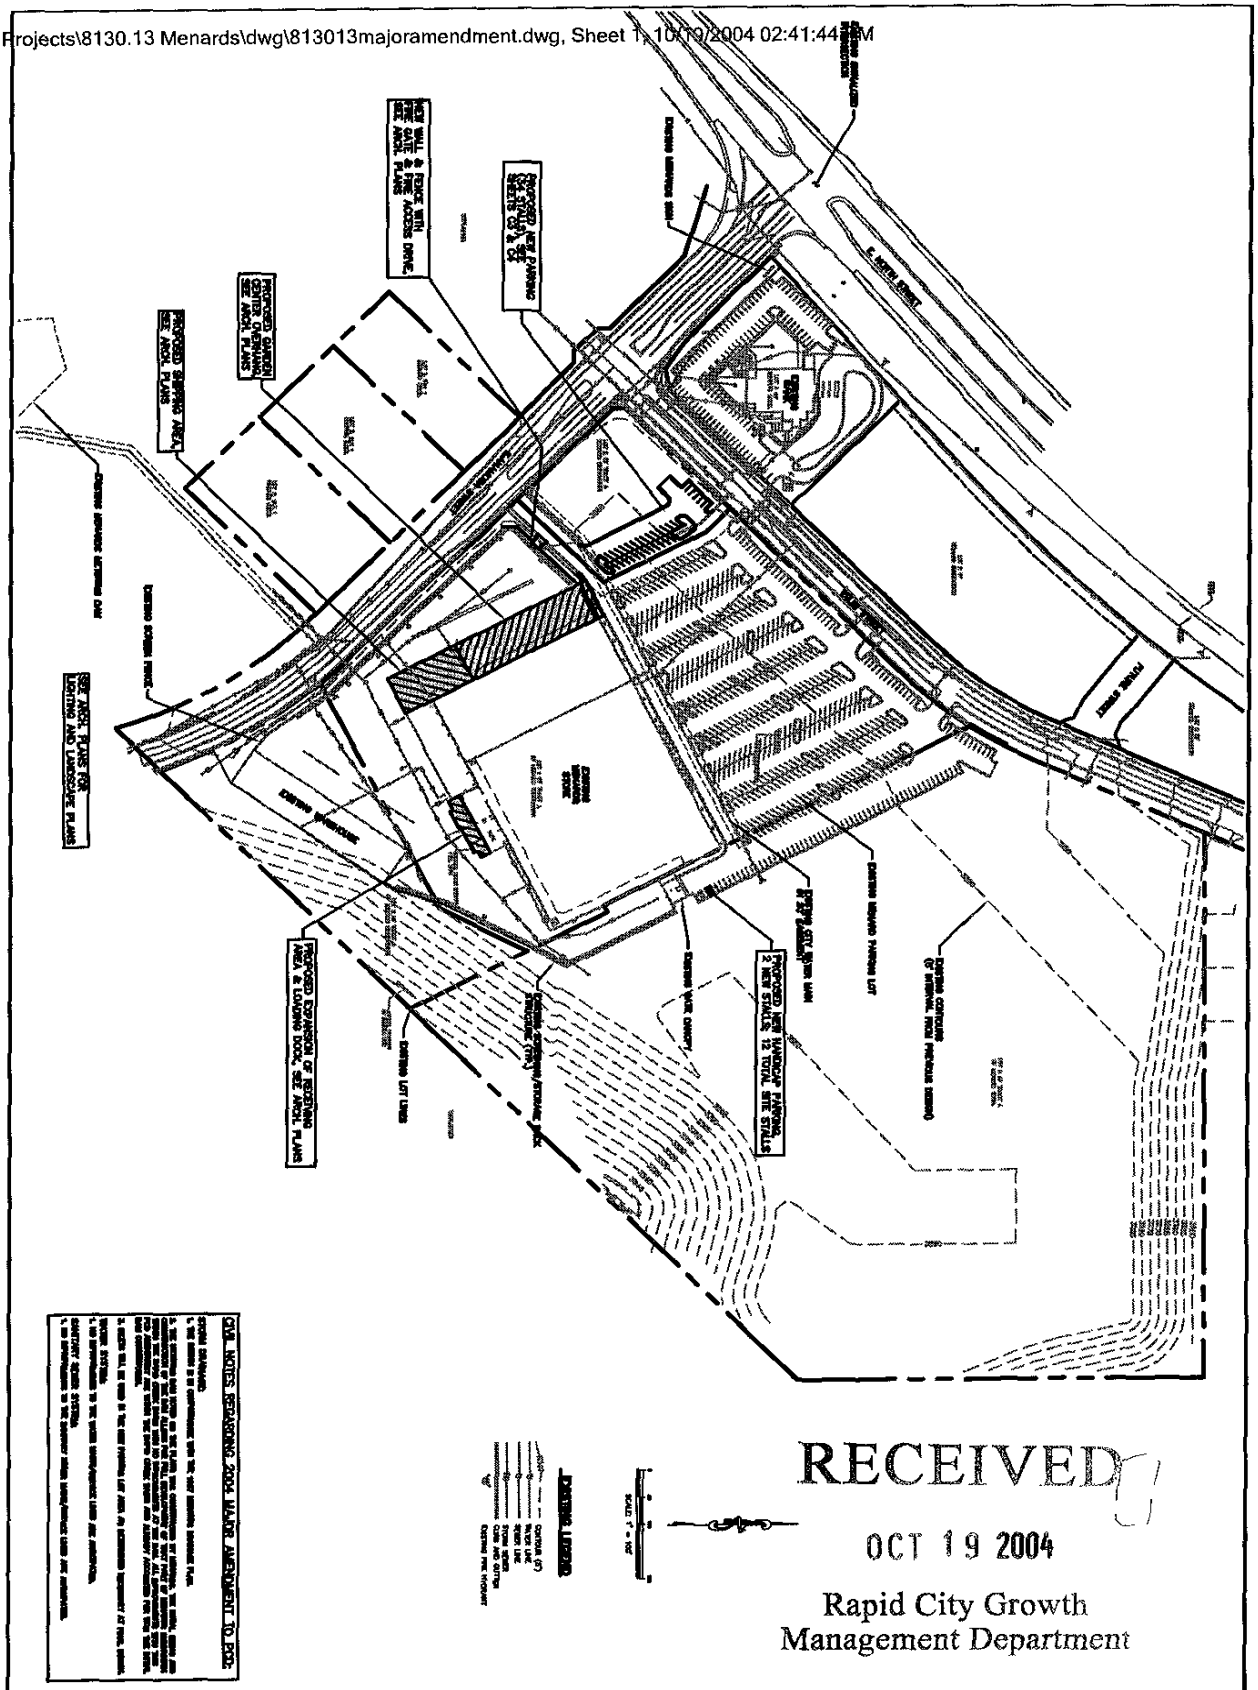

RECEIVED

OCT 19 2004

Rapid City Growth
Management Department

CIVIL NOTES REGARDING 2004 MAJOR AMENDMENT TO PCD:

Revision / Date	Sheet Name:	Sheet Number: C-2	Total Sheets: C-5

MAJOR AMENDMENT TO PCD
MENARD'S
RAPID CITY, SD
OCTOBER 2004

F M G, Inc.
3700 Sturgis Road
Rapid City, SD 57702-0317
(605) 342-4105 FAX (605) 342-4222