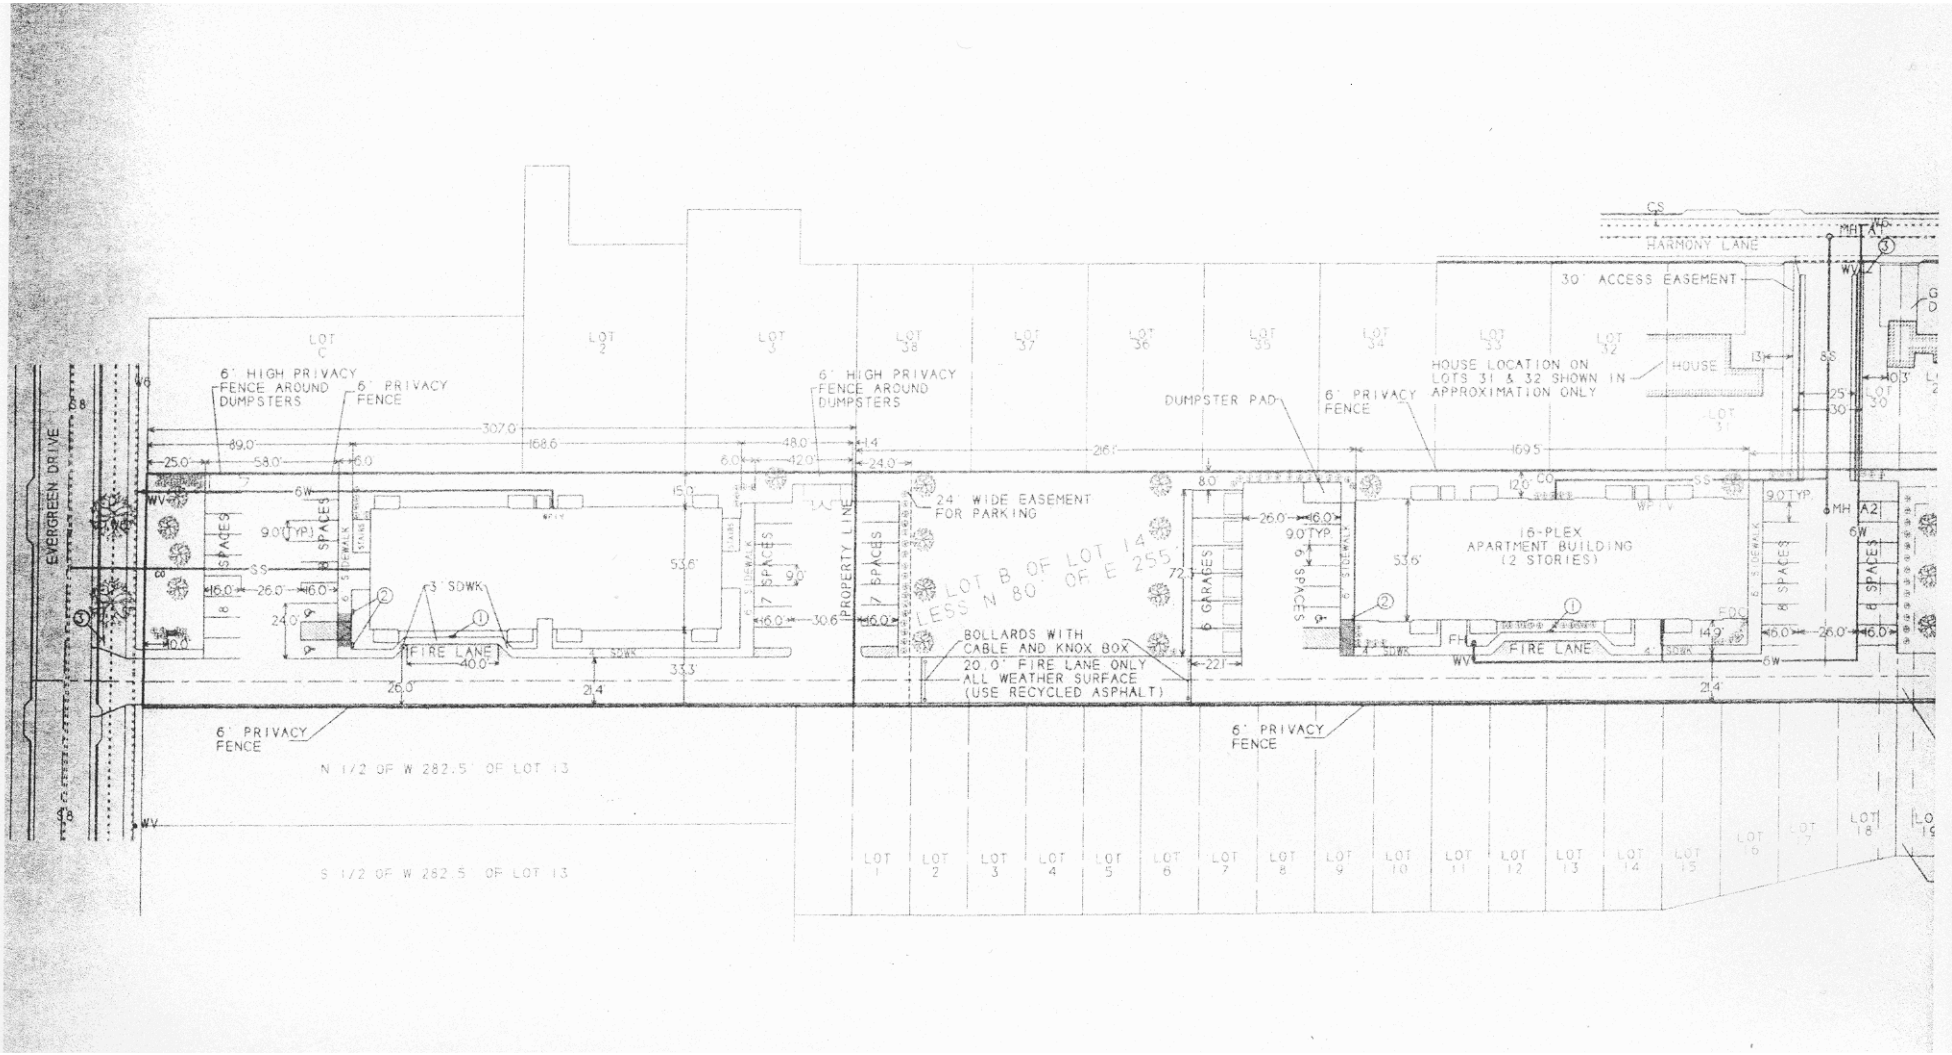
EVERGREEN DRIVE
HARMONY LANE
30' ACCESS EASEMENT
6' HIGH PRIVACY FENCE AROUND DUMPSTERS
6' PRIVACY FENCE
6' HIGH PRIVACY FENCE AROUND DUMPSTERS
DUMPSTER PAD
6' PRIVACY FENCE
HOUSE LOCATION ON LOTS 31 & 32 SHOWN IN APPROXIMATION ONLY
HOUSE
24' WIDE EASEMENT FOR PARKING
PROPERTY LINE
(LOT B OF LOT 14 LESS N 80' OF E 255')
BOLLARDS WITH CABLE AND KNOX BOX
20.0' FIRE LANE ONLY
ALL WEATHER SURFACE
(USE RECYCLED ASPHALT)
FIRE LANE
3' SDWK
16-PLEX APARTMENT BUILDING (2 STORIES)
6 GARAGES
6' PRIVACY FENCE
6' PRIVACY FENCE
N 1/2 OF W 282.5' OF LOT 13
S 1/2 OF W 282.5' OF LOT 13