08VE008

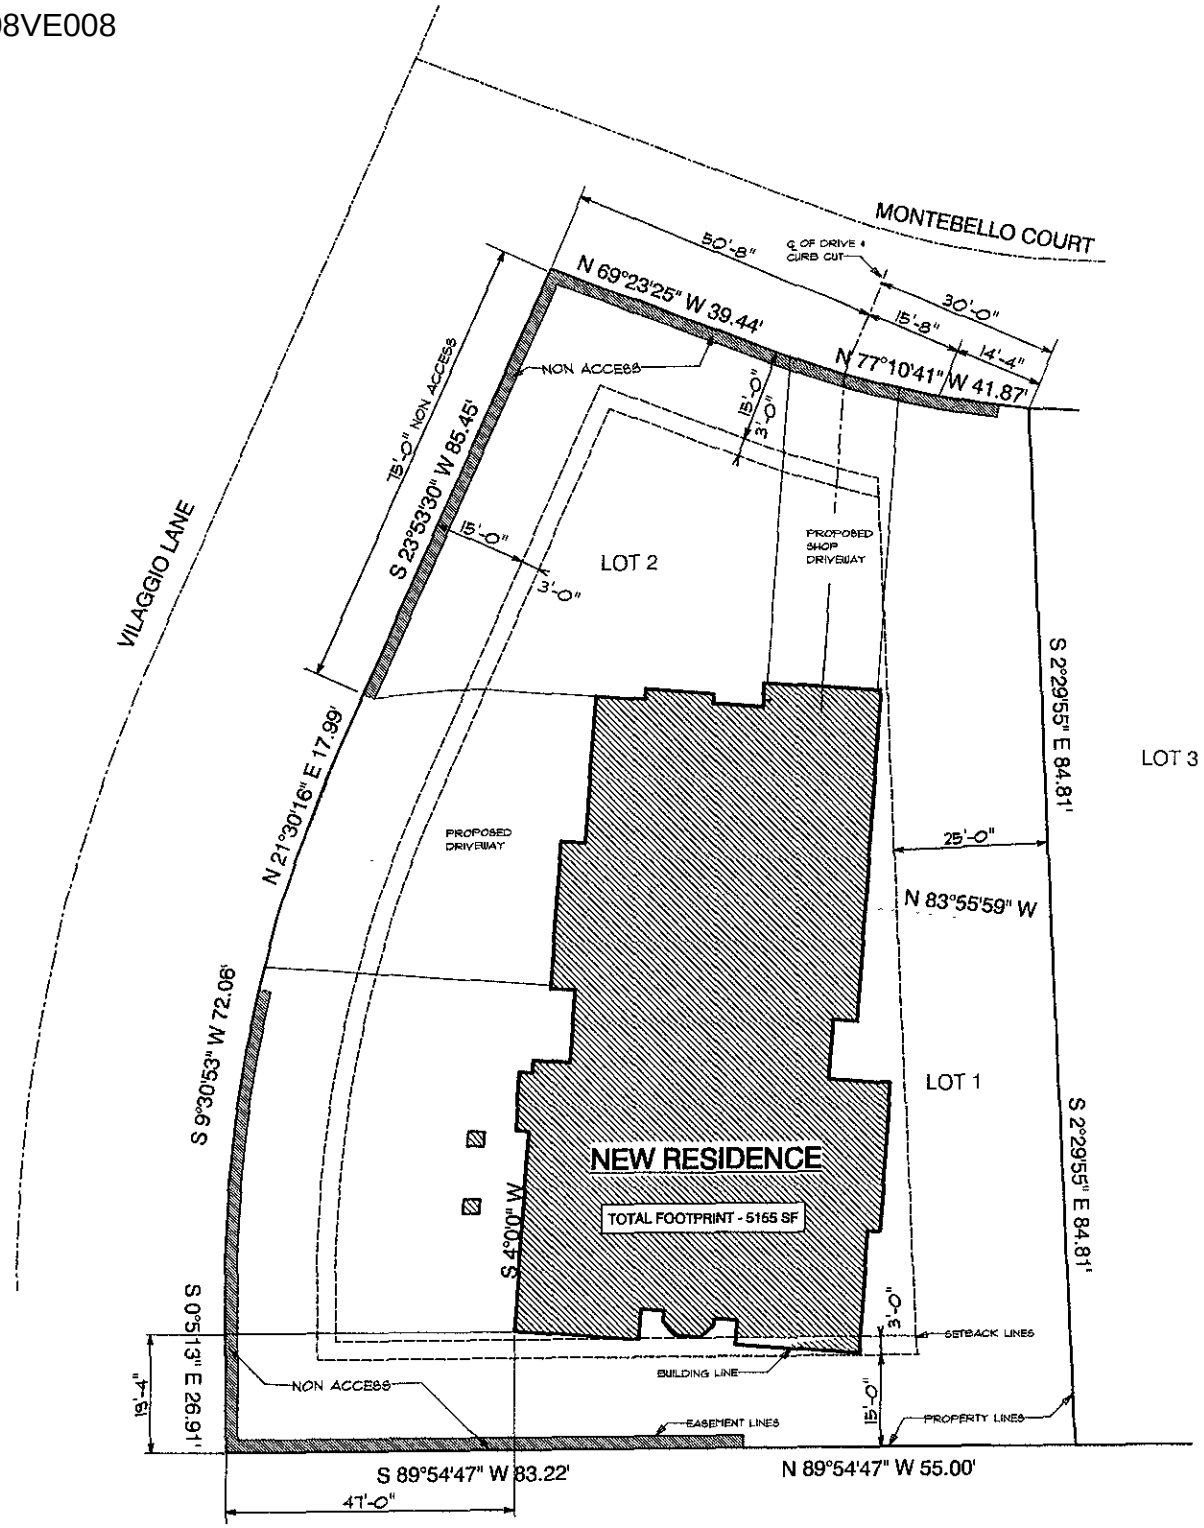

GOLDEN EAGLE DRIVE

SITE PLAN

SCALE: 1" = 20'-0"

IBD 032608
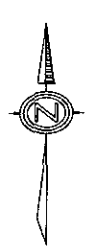
LOTS 1 & 2 BLOCK 1
OF VILLAGIO @ GOLDEN
EAGLE SUBDIVISION