09EX110

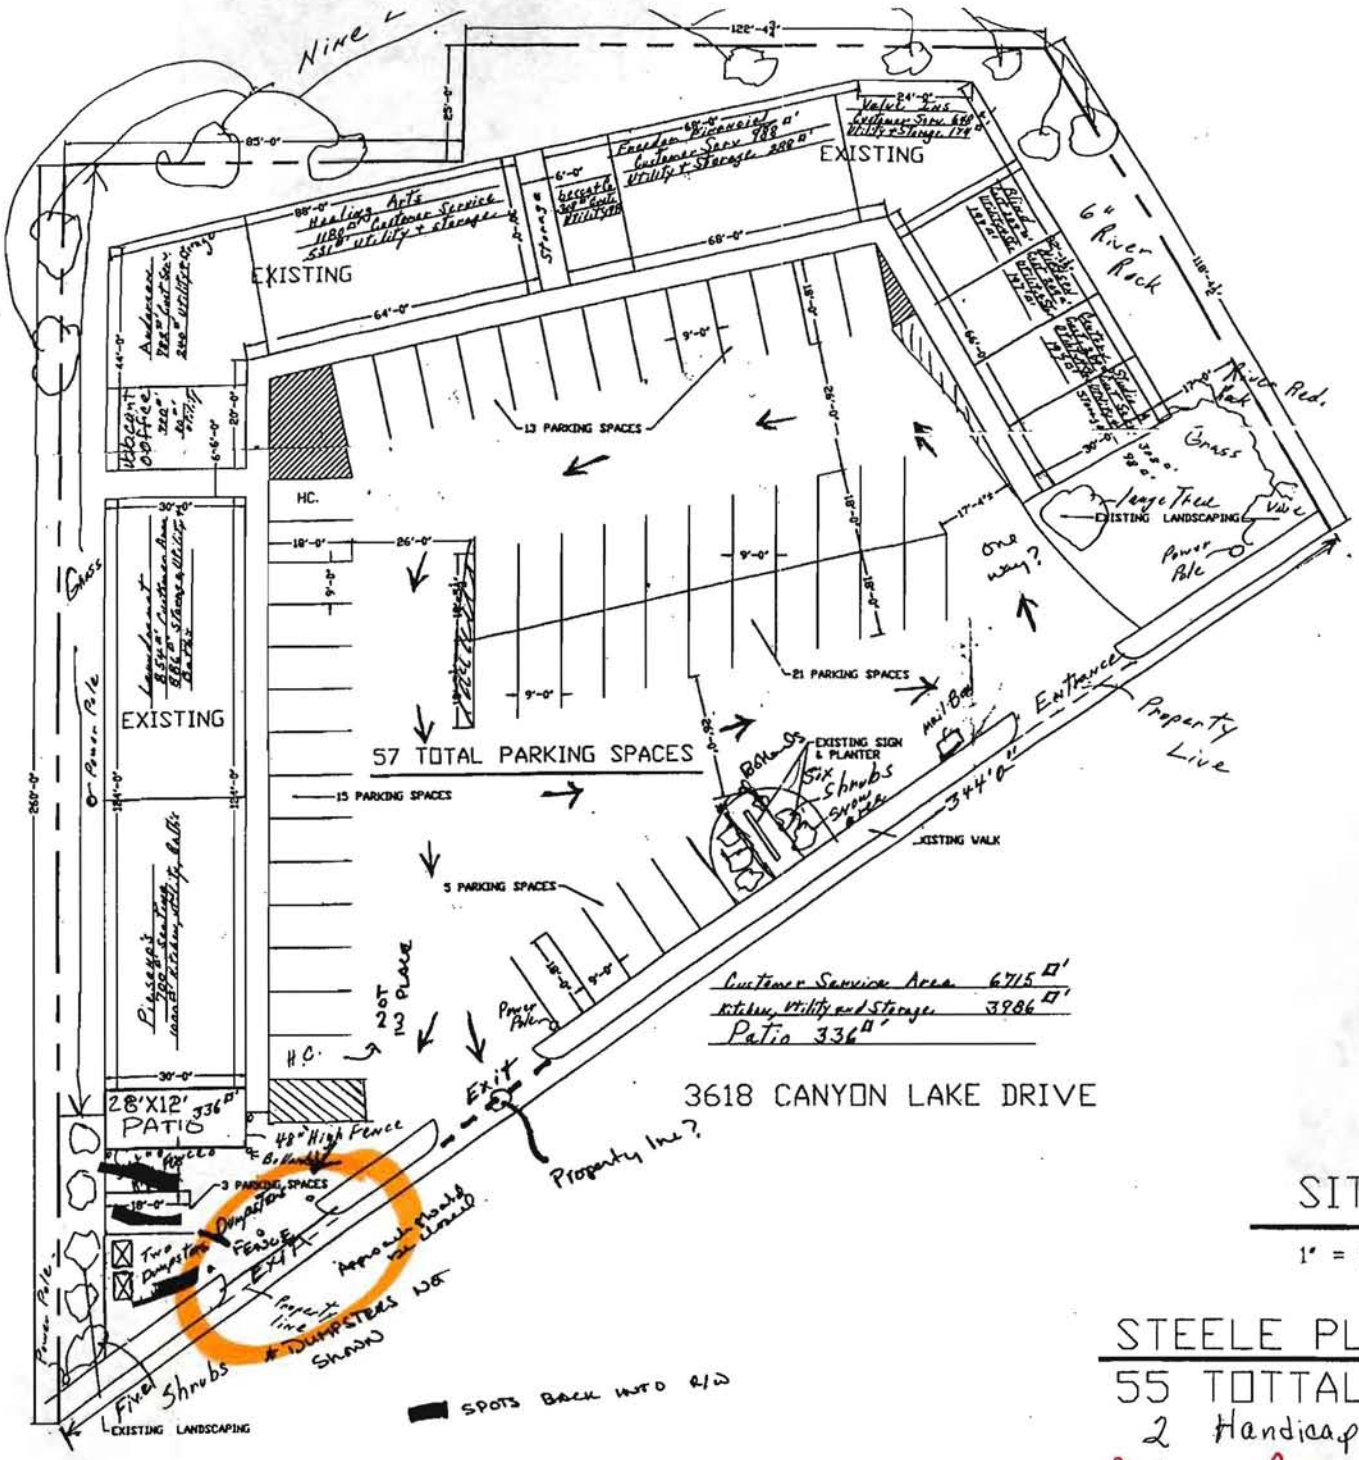

STEELE PLAZA

55 TOTTAL PAi

2 Handicap Par,

RECEIVED
OCT 27 2009
GROWTH MANAGEMENT
DEPARTMENT

RECEIVED
OCT 14 2009
Rapid City Growth
Management Department