03RZ017

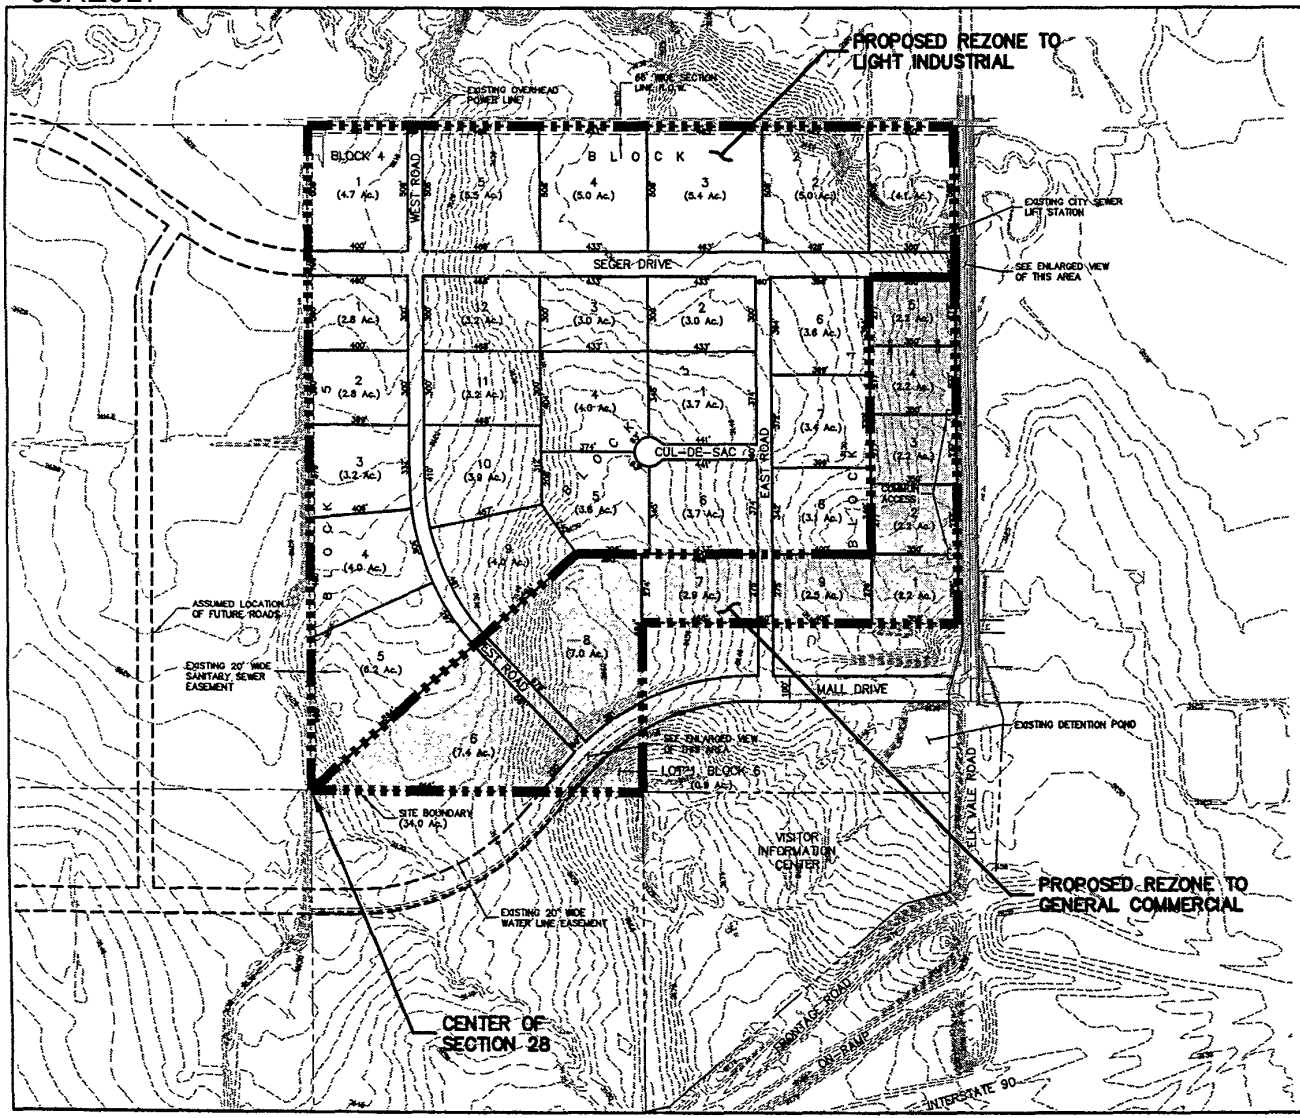

0 175 350 700

SCALE: 1"=700'

FMG, Inc.
3700 Sturgis Road
Rapid City, SD 57702-0317
(605) 342-4105 FAX (605) 342-4222

FMG File No.: 8899
Location: NE1/4 SECTION 28 T2N, R6E, BHM
Surveyed By: DW/MM/
Date: 2/17 1/03-3/03
Designed By: JDF
Drawn By: KJS
Checked By: JDF

HEARTLAND I-90 BUSINESS PARK
RAPID CITY, SD

MARCH 2003

Revision / Date

Sheet Name: REZONING MAP

Sheet Number: 1

Total Sheets: 1