13PL001

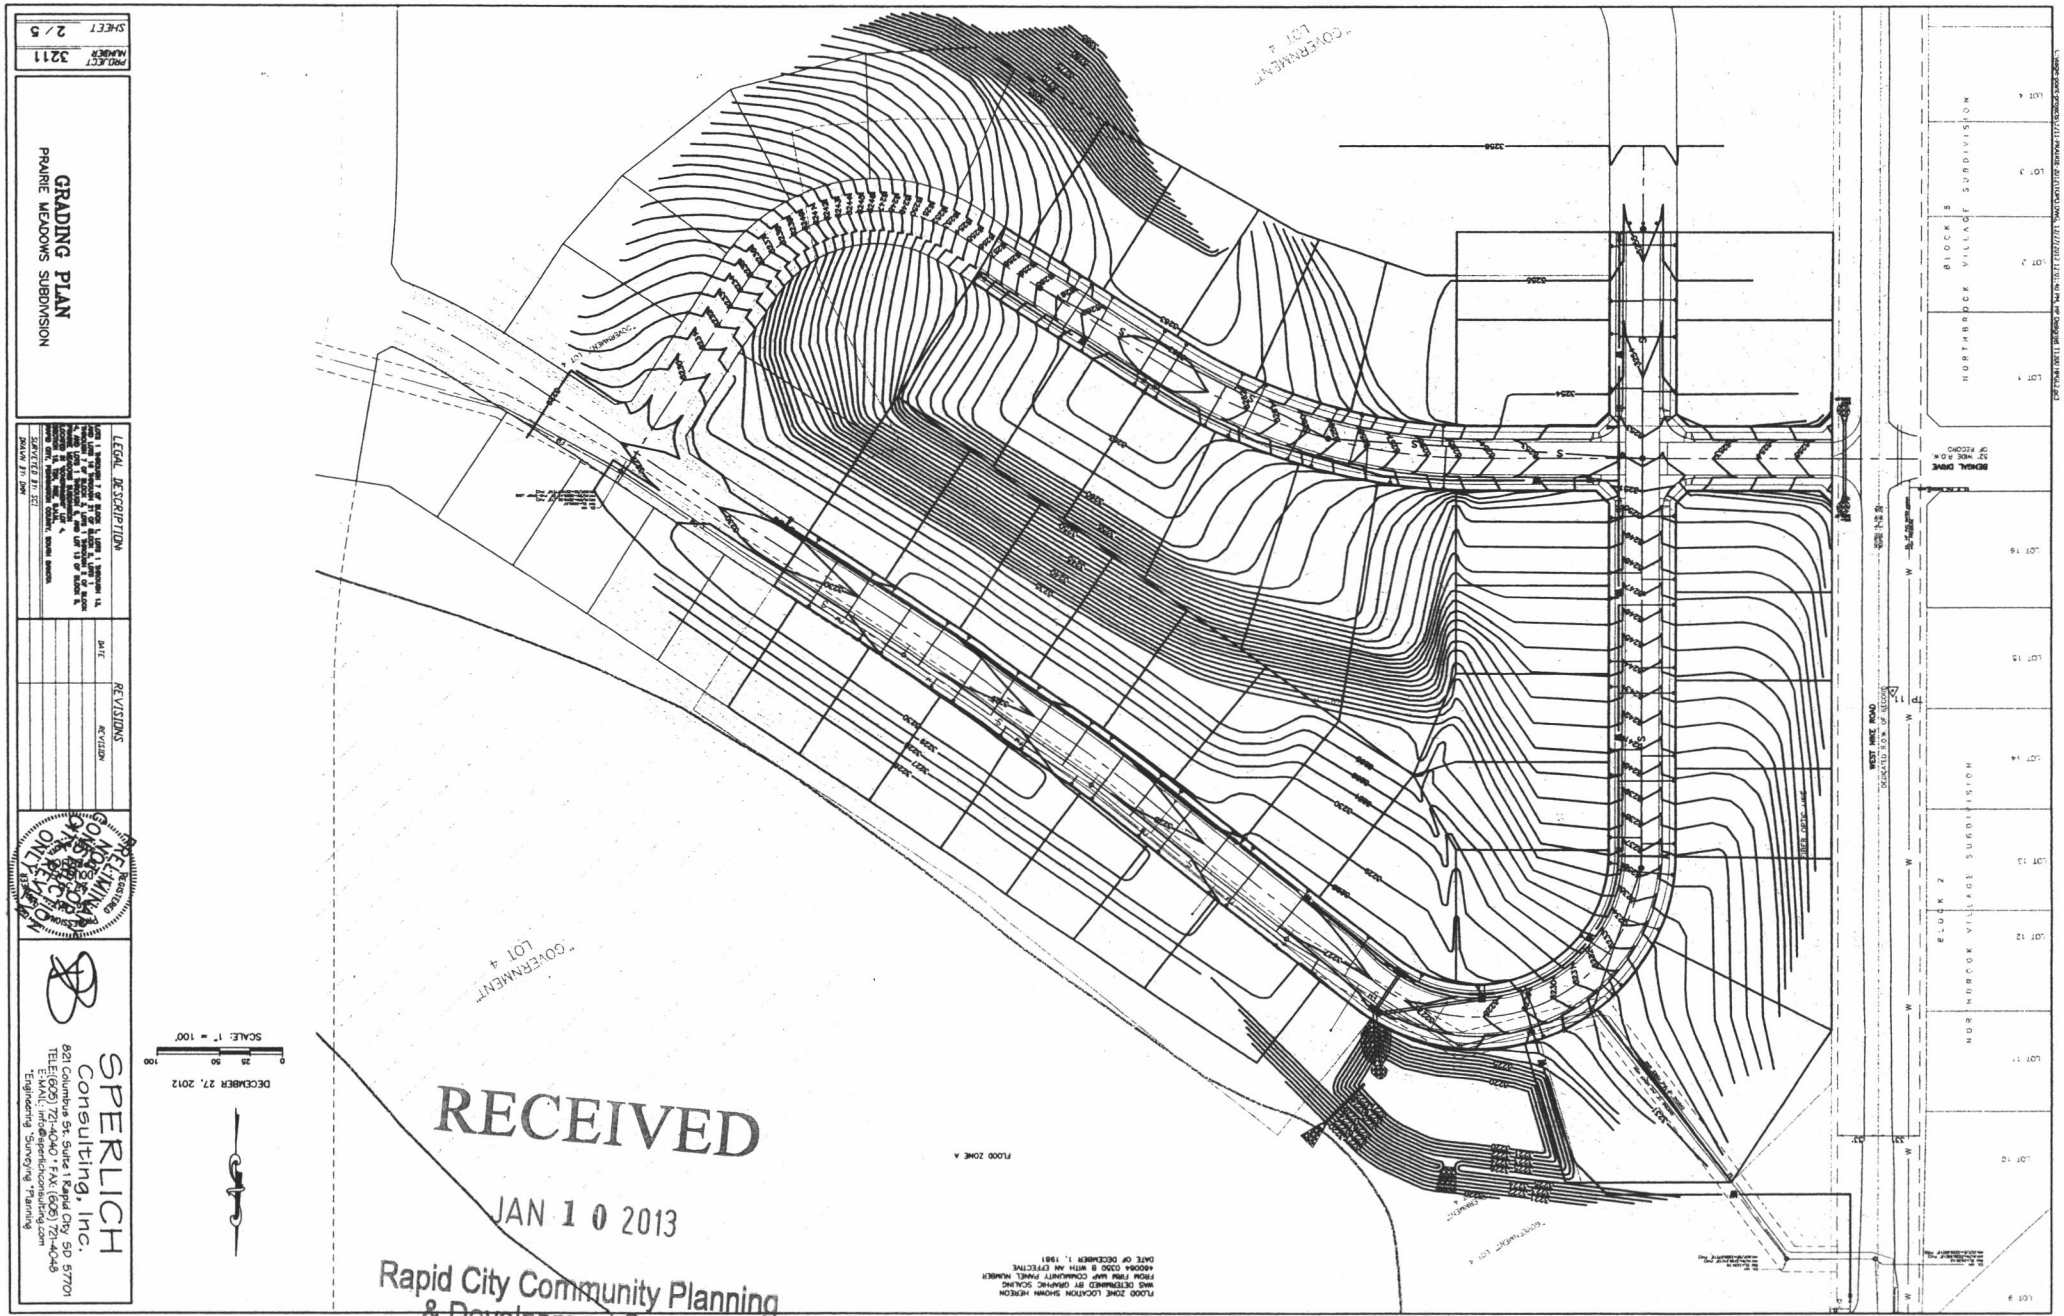
GRADING PLAN
PRAIRIE MEADOWS SUBDIVISION
PROJECT NUMBER 3211
SHEET 2 / 5
LEGAL DESCRIPTION
REVISIONS
DATE
SPERLICH Consulting, Inc.
821 Columbus St, Suite 1 Rapid City, SD 57701
TELE:(605) 721-4040 FAX: (605) 721-4048
E-MAIL: info@sperlichconsulting.com
"Engineering "Surveying "Planning
SCALE 1" = 100'
DECEMBER 27, 2012
RECEIVED
JAN 10 2013
Rapid City Community Planning
& Development Services
FLOOD ZONE A
"GOVERNMENT" LOT 4
NORTHRIDGE VILLAGE SUBDIVISION
BLOCK 2
BEDAL DRIVE
WEST HIVE ROAD