04SR061

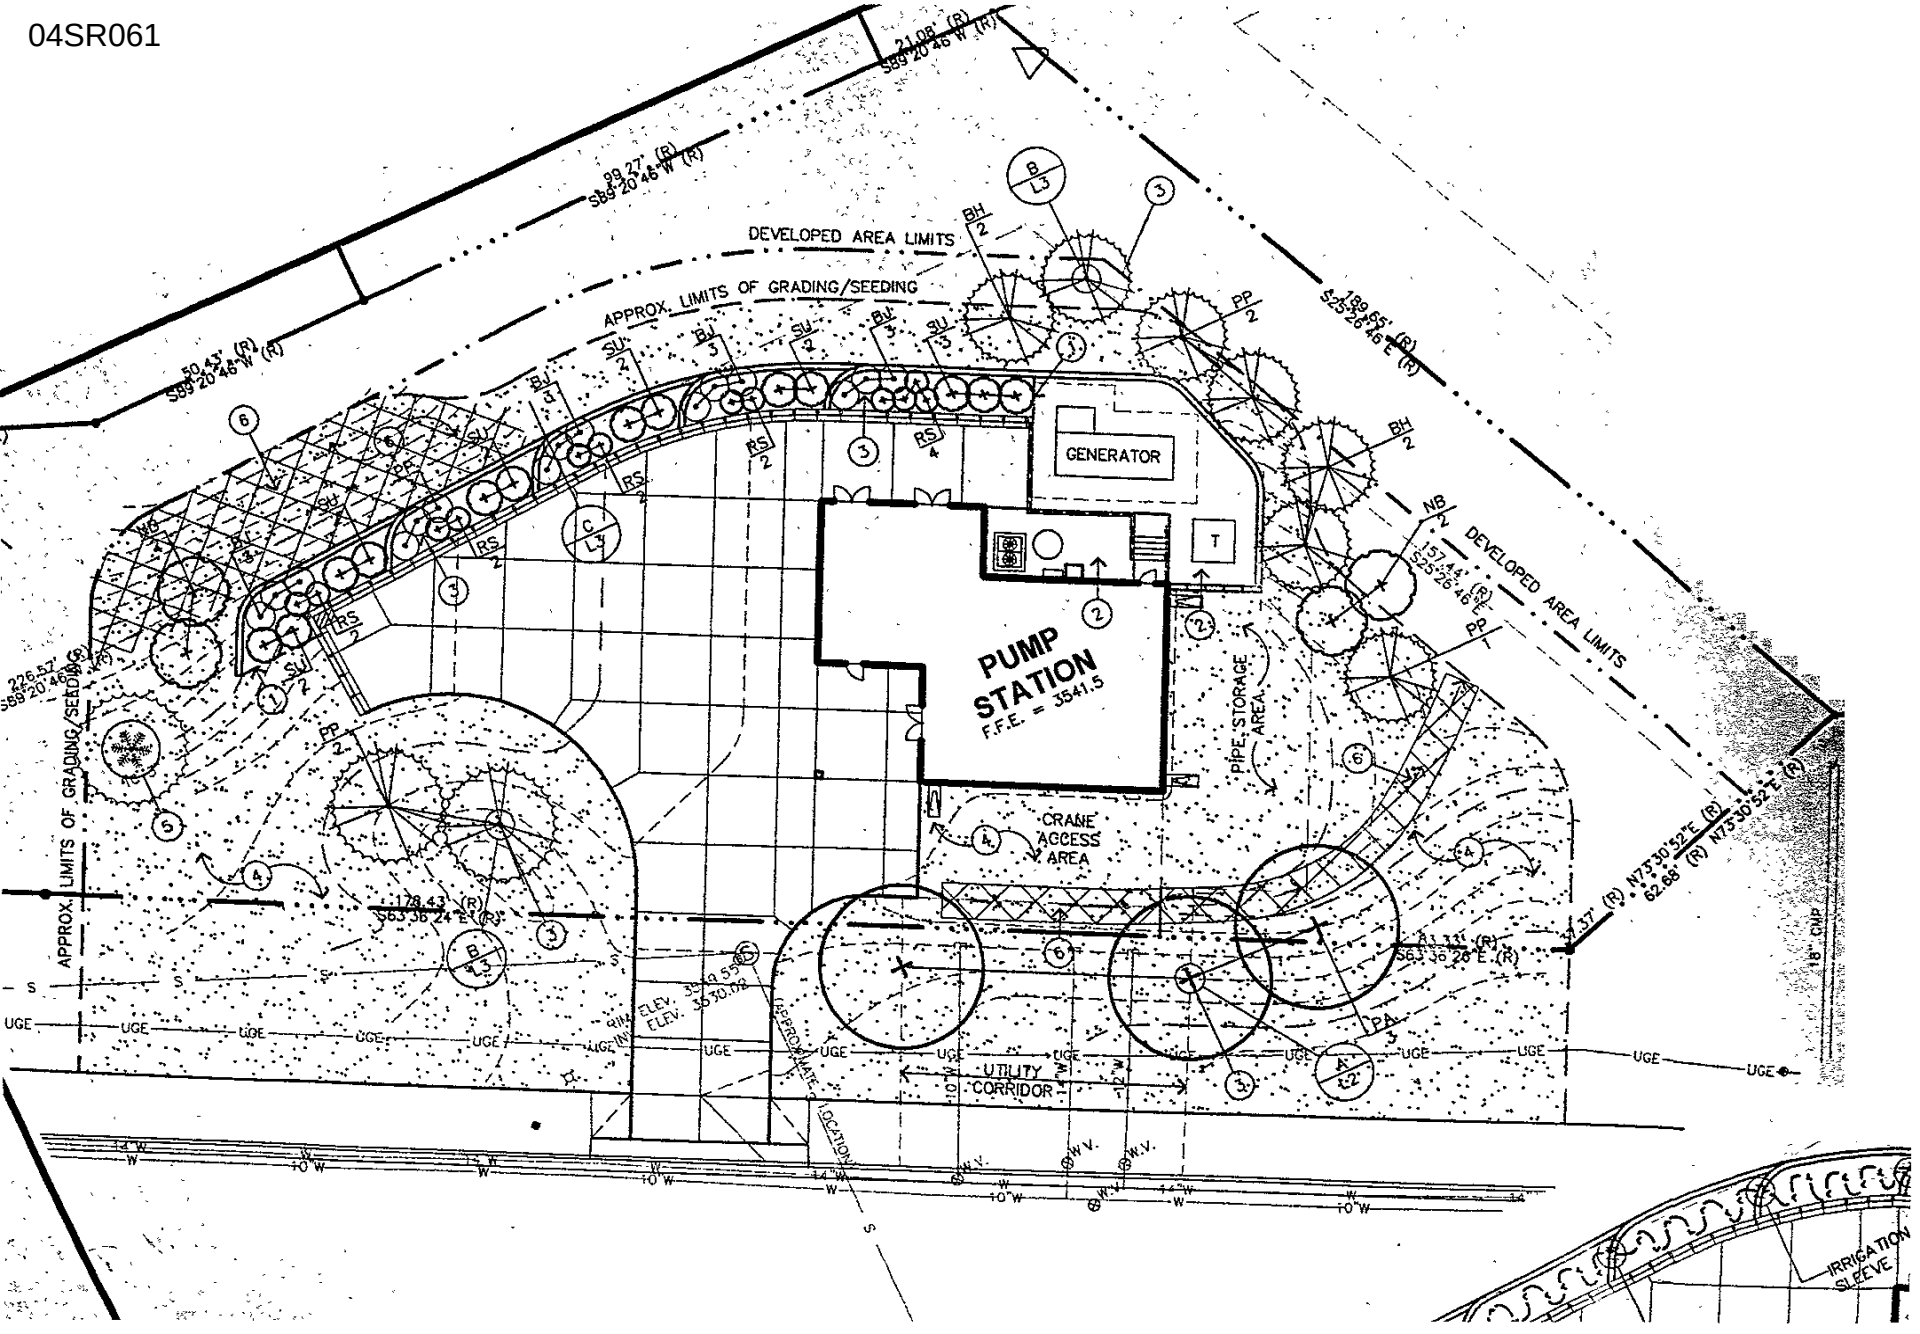
DEVELOPED AREA LIMITS
APPROX. LIMITS OF GRADING/SEEDING
PUMP STATION
F.F.E. = 3541.5
GENERATOR
CRANE ACCESS AREA
PIPE STORAGE AREA
UTILITY CORRIDOR
APPROXIMATE LOCATION
IRRIGATION SLEEVE
S89°20'46"W (R)
S25°26'46"E (R)
S63°36'24"E (R)
N73°30'52"E (R)
UGE
W
S