JERRY J. WENDLAND
LAND SURVEYING
6909 Ridgeview Dr.
Black Hawk, SD
57718-9555
Tele: 605-787-4503 / Fax: 605-787-9454

ANGLE SURVEYS

I, Jerry J. Wendland, Registered Land Surveyor #4224 in the State of South Dakota, do hereby certify that this drawing and the survey thereof were performed by me and that the location of the major improvements to the property are shown to the accuracy needed to satisfy the needs of a title company, mortgage company, and/or lender, and that any encroachments, in evidence or known to me, onto other properties, or any encroachments of other properties onto this property, if any, are so noted or shown hereon. Dated this 28th day of June 2004.

REGISTERED LAND SURVEYOR
REG. NO. 4224
JERRY J. WENDLAND
SOUTH DAKOTA

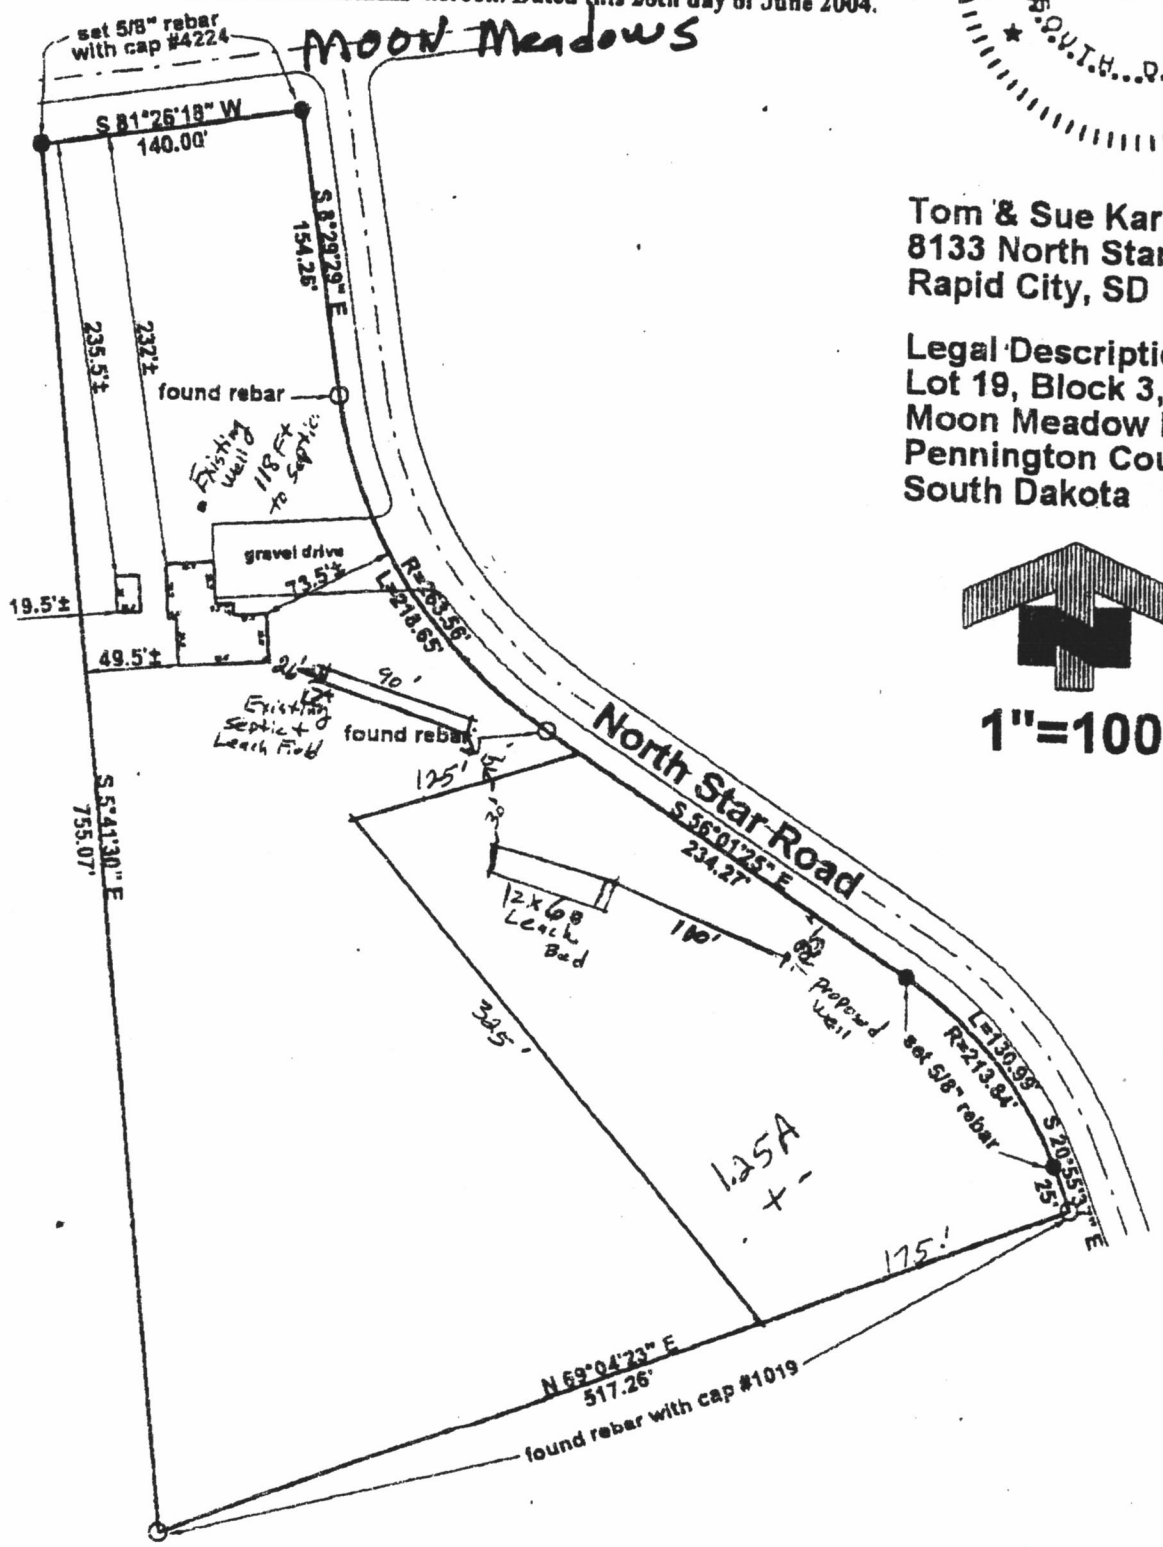

Tom & Sue Karlen
8133 North Star Road
Rapid City, SD 57702

Legal Description:
Lot 19, Block 3,
Moon Meadow Estates
Pennington County,
South Dakota

1"=100'