12PD031

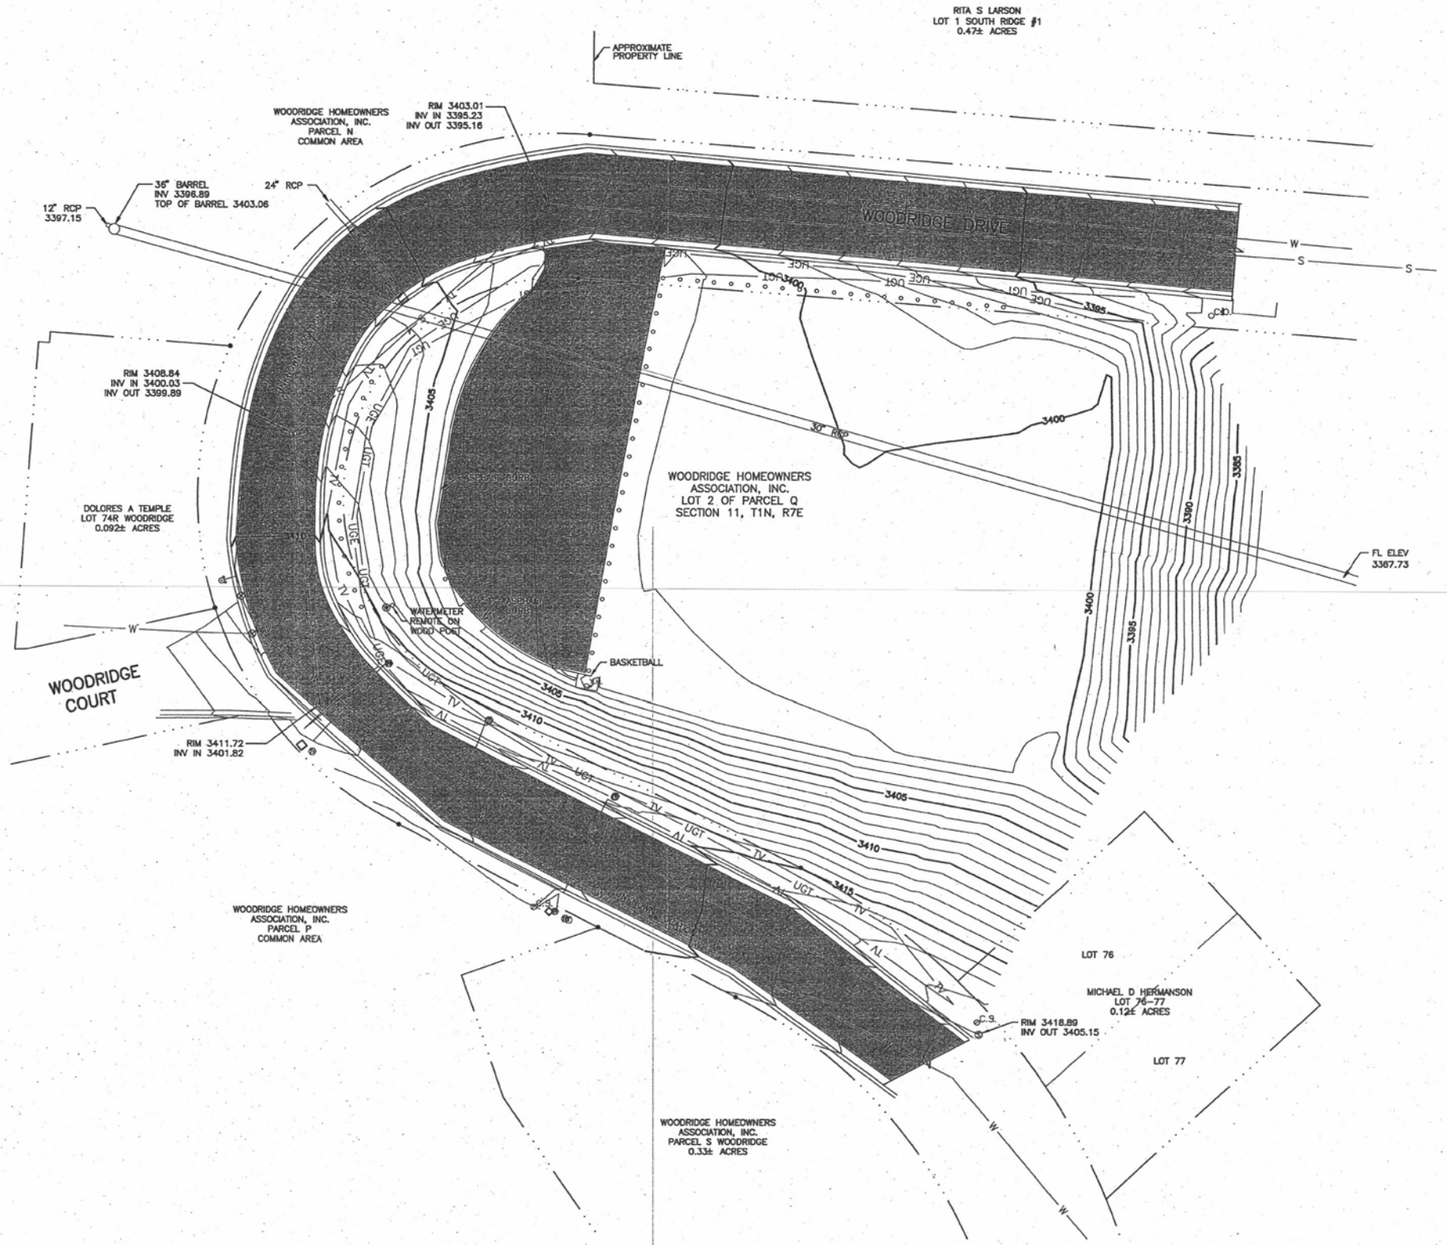

RECEIVED
SEP 10 2012
Rapid City Community Planning & Development Services

PRELIMINARY DRAWING

This document is issued as a preliminary document for review purposes. It is not a certified drawing and is not intended to be used for Construction purposes.

PRELIMINARY

cetec ENGINEERING SERVICES, INC.
1830 West Fulton Street
Rapid City, SD 57702
Phone: (605) 341-7800
Fax: (605) 341-7864
www.cetecengineering.com

DESIGNED RM
DETAILED PW
CHECKED RM
APPROVED X
DATE MARCH 2007

SHEET DESCRIPTION: EXISTING SITE TOPOGRAPHICAL SURVEY

PROJECT: WOODRIDGE HOMEOWNERS ASSOCIATION SITE INVESTIGATION RAPID CITY, SOUTH DAKOTA

SHEET: 2 OF 4

March 19, 2007 1:41:50 p.m.
Drawing: 06176 EXIST.DWG (Pennie W) (\\NEWMASTER\C\CETEC\06176.00\PLANS\)